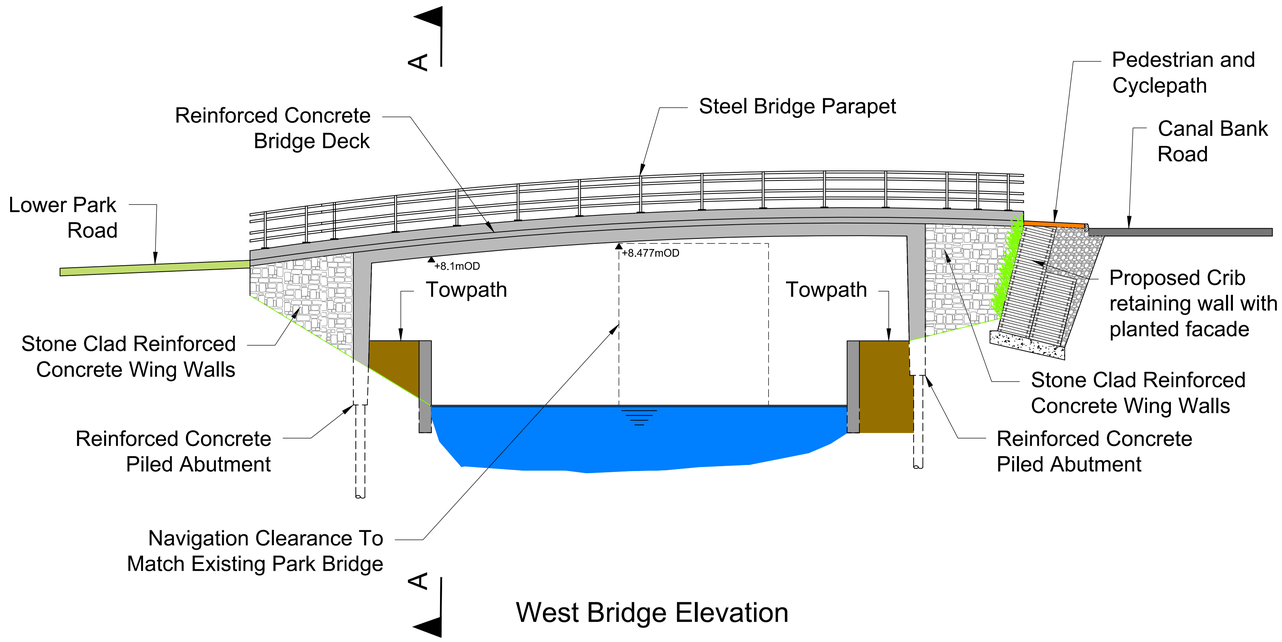

West Bridge Elevation

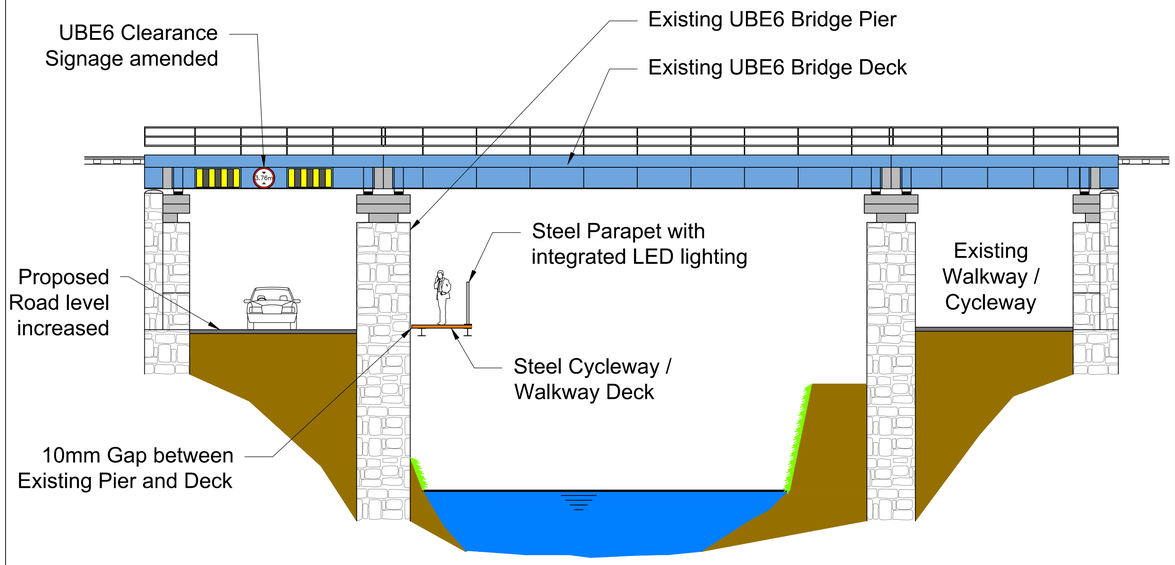

Section B-B

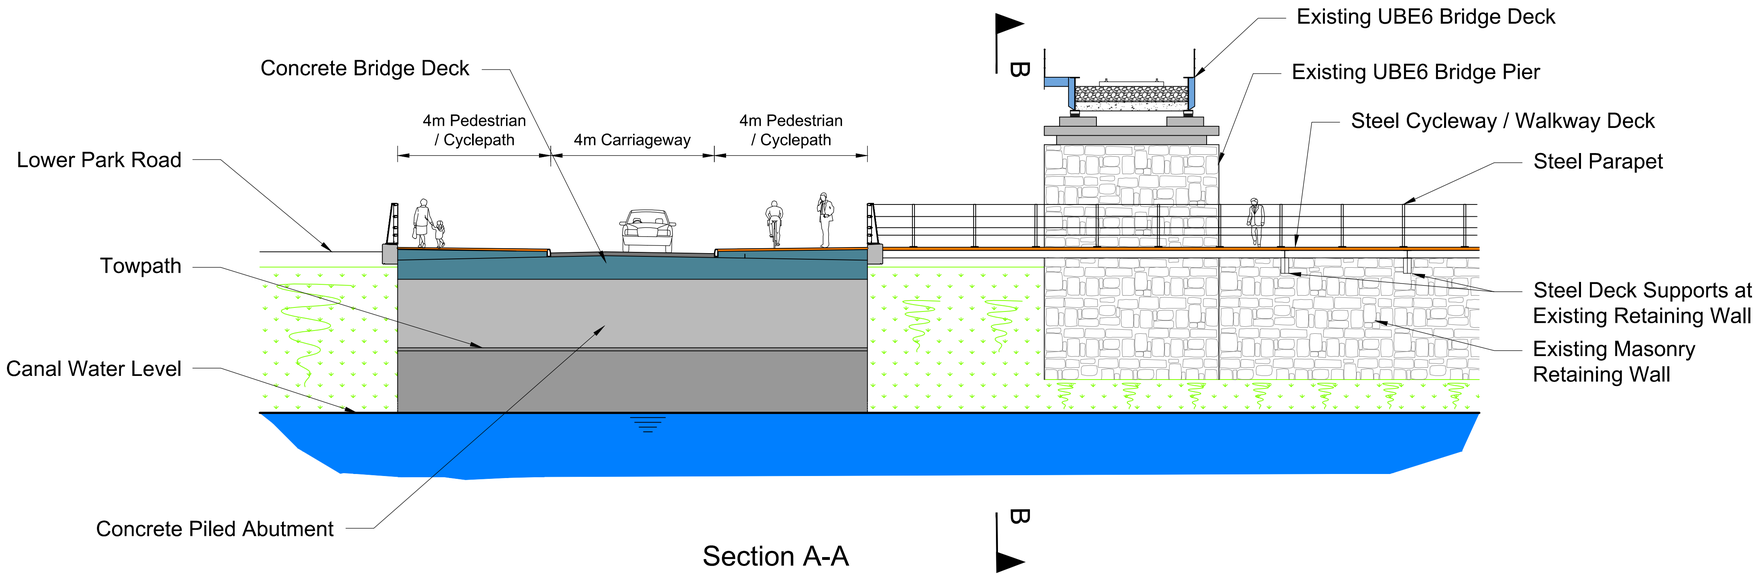

Section A-A

© Mott MacDonald
This document is issued for the party which commissioned it and for specific purposes connected with the captioned project only. It should not be relied upon by any other party or used for any other purpose.
We accept no responsibility for the consequences of this document being relied upon by any other party, or being used for any other purpose, or containing any error or omission which is due to an error or omission in data supplied to us by other parties.

MOTT MACDONALD
5 Eastgate Avenue
Eastgate, Little Island
Co. Cork
Ireland
T +353 (0)21 4809 800
F
W www.mottmac.com

Client
Limerick City and County Council,
Corporate Headquarters,
Merchants Quay,
Limerick.
Comhairle Cathrach & Contae Luimnigh
Limerick City & County Council

Notes

Rev	Date	Drawn	Description	Ch'k'd	App'd
P1	18.01.2021	RSew	Part 10 issue	RS	BW

Title
Park Bridge and Associated Works
Bridge Elevation and Sections

Drawn	R Seward	
Checked	R Sexton	
Approved	B Williams	
Scale at A1	1:100	

Drawing Number
MMD-229100314-S-DR-00-XX-1202

Security	Status	Rev
STD	INF	P1

P:\Cork\229100314 Park Bridge\CAD\Internal\Structural\Drawings\MMD-229100314-S-DR-00-XX-1202.dwg Jan 18, 2021 - 11:00AM SEX23566