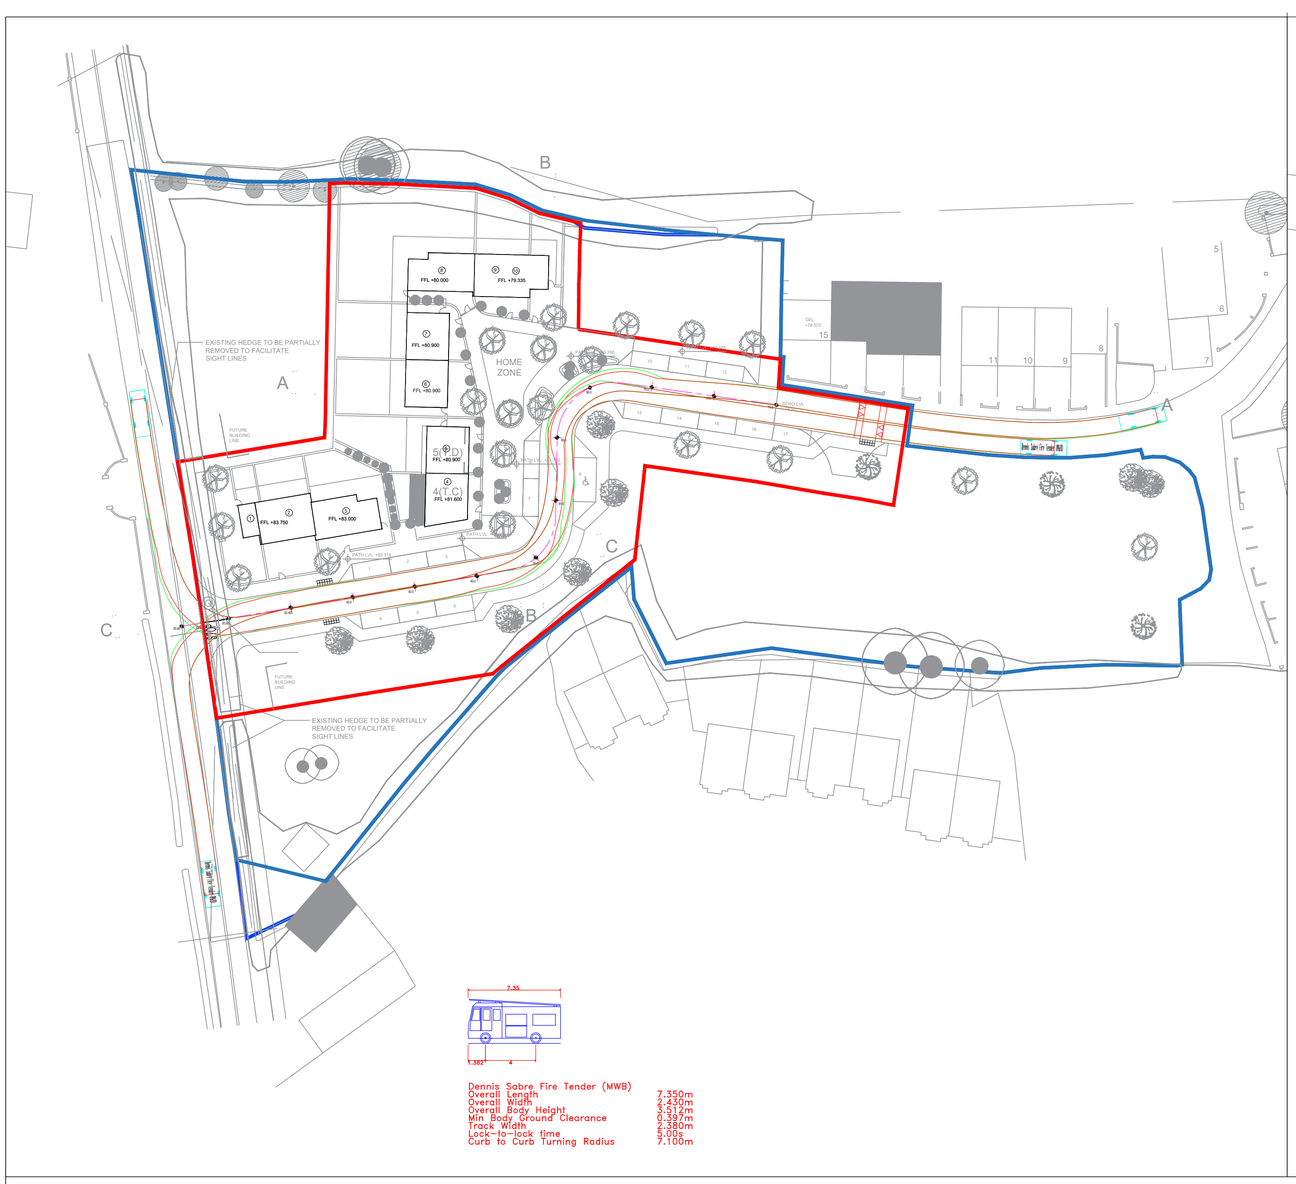

Dennis Sabre Fire Tender (MWB)

Overall Length	7.350m
Overall Width	2.430m
Overall Body Height	3.512m
Min Body Ground Clearance	0.397m
Track Width	2.380m
Lock-to-lock time	5.00s
Curb to Curb Turning Radius	7.100m

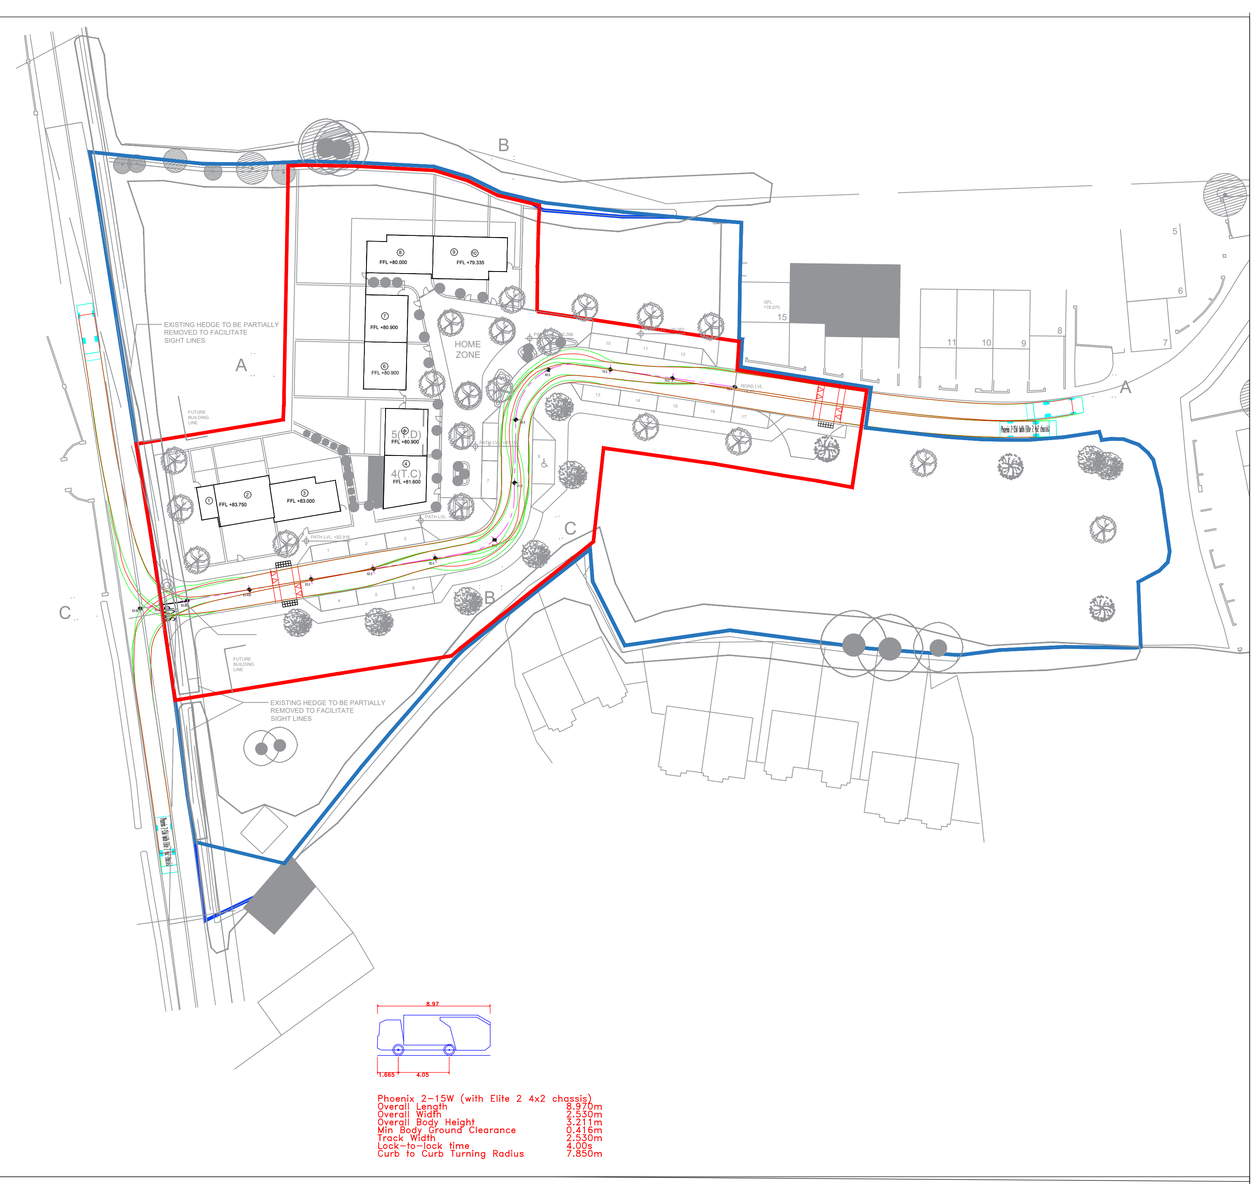

Phoenix 2-15W (with Elite 2 4x2 chassis)

Overall Length	8.970m
Overall Width	2.530m
Overall Body Height	3.211m
Min Body Ground Clearance	0.416m
Track Width	2.530m
Lock-to-lock time	4.00s
Curb to Curb Turning Radius	7.850m

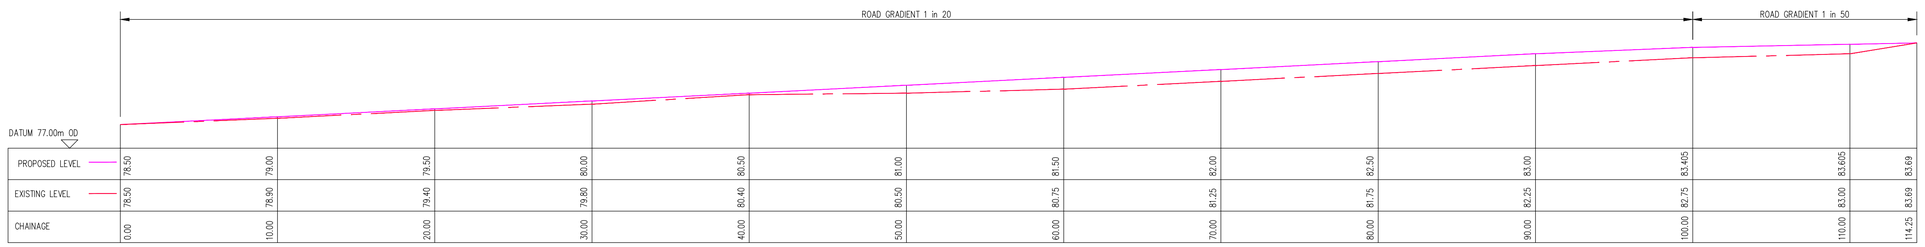

LONGITUDINAL SECTION CHAINAGE 0.00 TO 114.25

Scale 1/200

NOTES:
REFER TO DRG. No. L099L-003 P1 FOR HORIZONTAL CHAINAGE

NOTES
1. For setting out refer to Architect's drawings.
2. This drawing to be read in conjunction with all other Architectural and Engineering drawings and all other relevant drawings and Specifications.
3. DO NOT SCALE THIS DRAWING. Use figured dimensions only.
4. No part of this document may be reproduced or transmitted in any form or stored in any retrieval system of any nature without the written permission as copyright holder except as agreed for use on the project for which the document was originally issued.
5. Ordnance Survey Ireland Licence Number EN 0074012

Rev. No.	Date	REVISION NOTE	Drn. By	Chkd. By
P1	24.05.2022	ISSUED FOR PLANNING	NQ	COR
P3	03.06.2022	UPDATED TO CLIENTS COMMENTS	NQ	COR
P3	23/06/2022	REVISED COMMENTS	DF	COR

Client	Limerick City & County Council
Project	O'Connor Park, Ardagh, Co.Limerick.
Title	Road Layout Plan Vehicle Tracking Longitudinal Section

Drn by	Chkd by	Aprvd by	Dwg. No.	Revision
NQ	DF	GC	L099L-011	P2
Date: May 2022	Scale: 1:500, 1:200			

Cronin Sutton Cotter
45 O'Connell Street, Limerick, Co. Limerick
T: +353 (0) 61 594988
E: info@csconsulting.ie
W: www.csconsulting.ie

NSAI Certified
Quality I.S. EN ISO 9001:2008
Environment I.S. EN ISO 14001:2004
Energy I.S. EN ISO 50001:2011
Health & Safety OHSAS 18001:2007