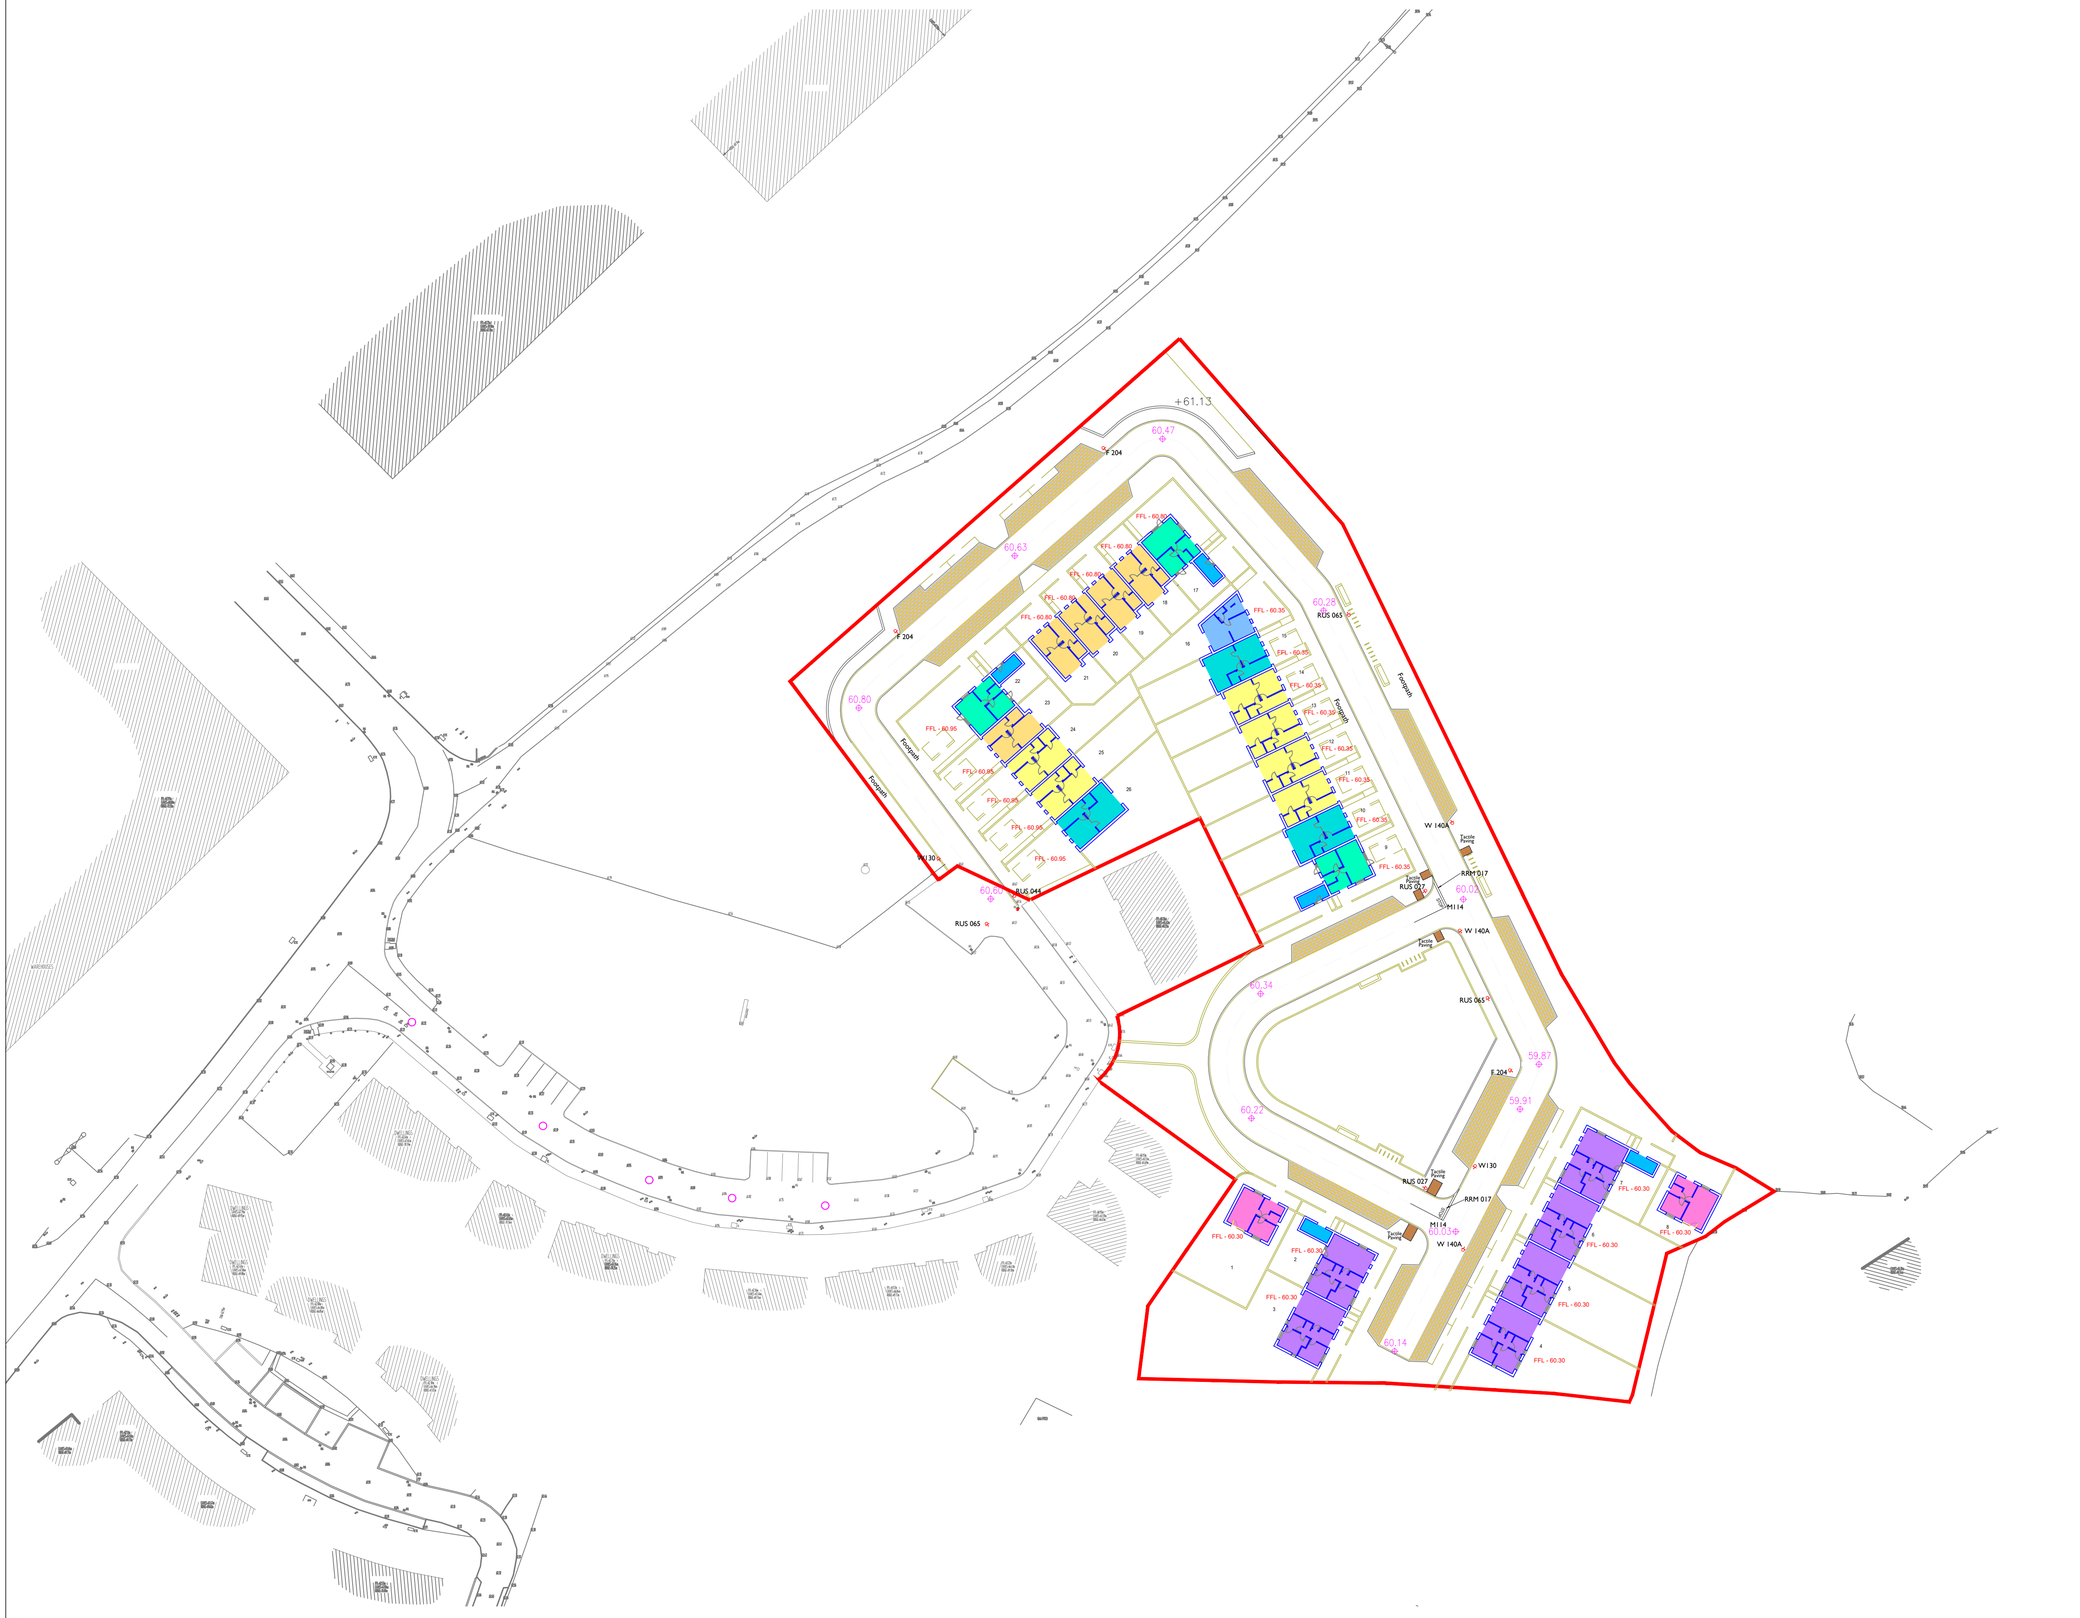

© Ordnance Survey Ireland. All rights reserved.
Licence No. 2018/09/CCMA/Limerick City & County Council

COPYRIGHT:
The design and details shown on this drawing are applicable to their project only and may not be reproduced in whole or in part or be used for any other project or purpose without the written permission of Limerick City and County Council with whom copyright resides.

DO NOT SCALE from this drawing. Use figured dimensions. Contractor to check all dimensions on site prior to commencement of works. Any discrepancies are to be referred to the ARCHITECT.

Notes

Building set out and dimensions as per architects drawings

Proposed levels are top of finished surfaces

SUFACE MARKINGS & SIGNAGE

M114 - STOP WORDING
RRM 017 - STOP LINE

RUS 065 - 20KM/H SPEED SIGN
RUS 027 - STOP SIGN
W140A - PEDESTRIAN CROSSING
W130 - RAMPS

400mm x 400mm Buff coloured Blistered tactile paving

Permeable Paving

REVISIONS

DATE	REV. BY	CHKD	DESCRIPTION

LIMERICK CITY & COUNTY COUNCIL
LA HOUSING CONSTRUCTION & MAINTENANCE
MERCHANTS QUAY
LIMERICK

t: +353 61 556000
e: customerservices@limerick.ie

PROJECT:
31 No. HOUSING UNITS AT SCYAMORE CRESCENT, NEWCASTLE WEST, CO.LIMERICK

STAGE:
PART 8

DRAWING TITLE:
PROPOSED SURFACE MARKINGS & SIGNAGE

DATE: 05/09/22	DRAWING NO: 19119 - 4005
SCALE: 1:500	
DRAWN: AD	SHEET SIZE: A1 / REVISION: A
CHECKED: -	
JOB NO: JOBNO	