COPYRIGHT:
The design and details shown on this drawing are applicable to their project only and may not be reproduced in whole or in part or be used for any other project or purpose without the written permission of Limerick City and County Council with whom copyright resides.

DO NOT SCALE from this drawing. Use figured dimensions. Contractor to check all dimensions on site prior to commencement of works. Any discrepancies are to be referred to the ARCHITECT.

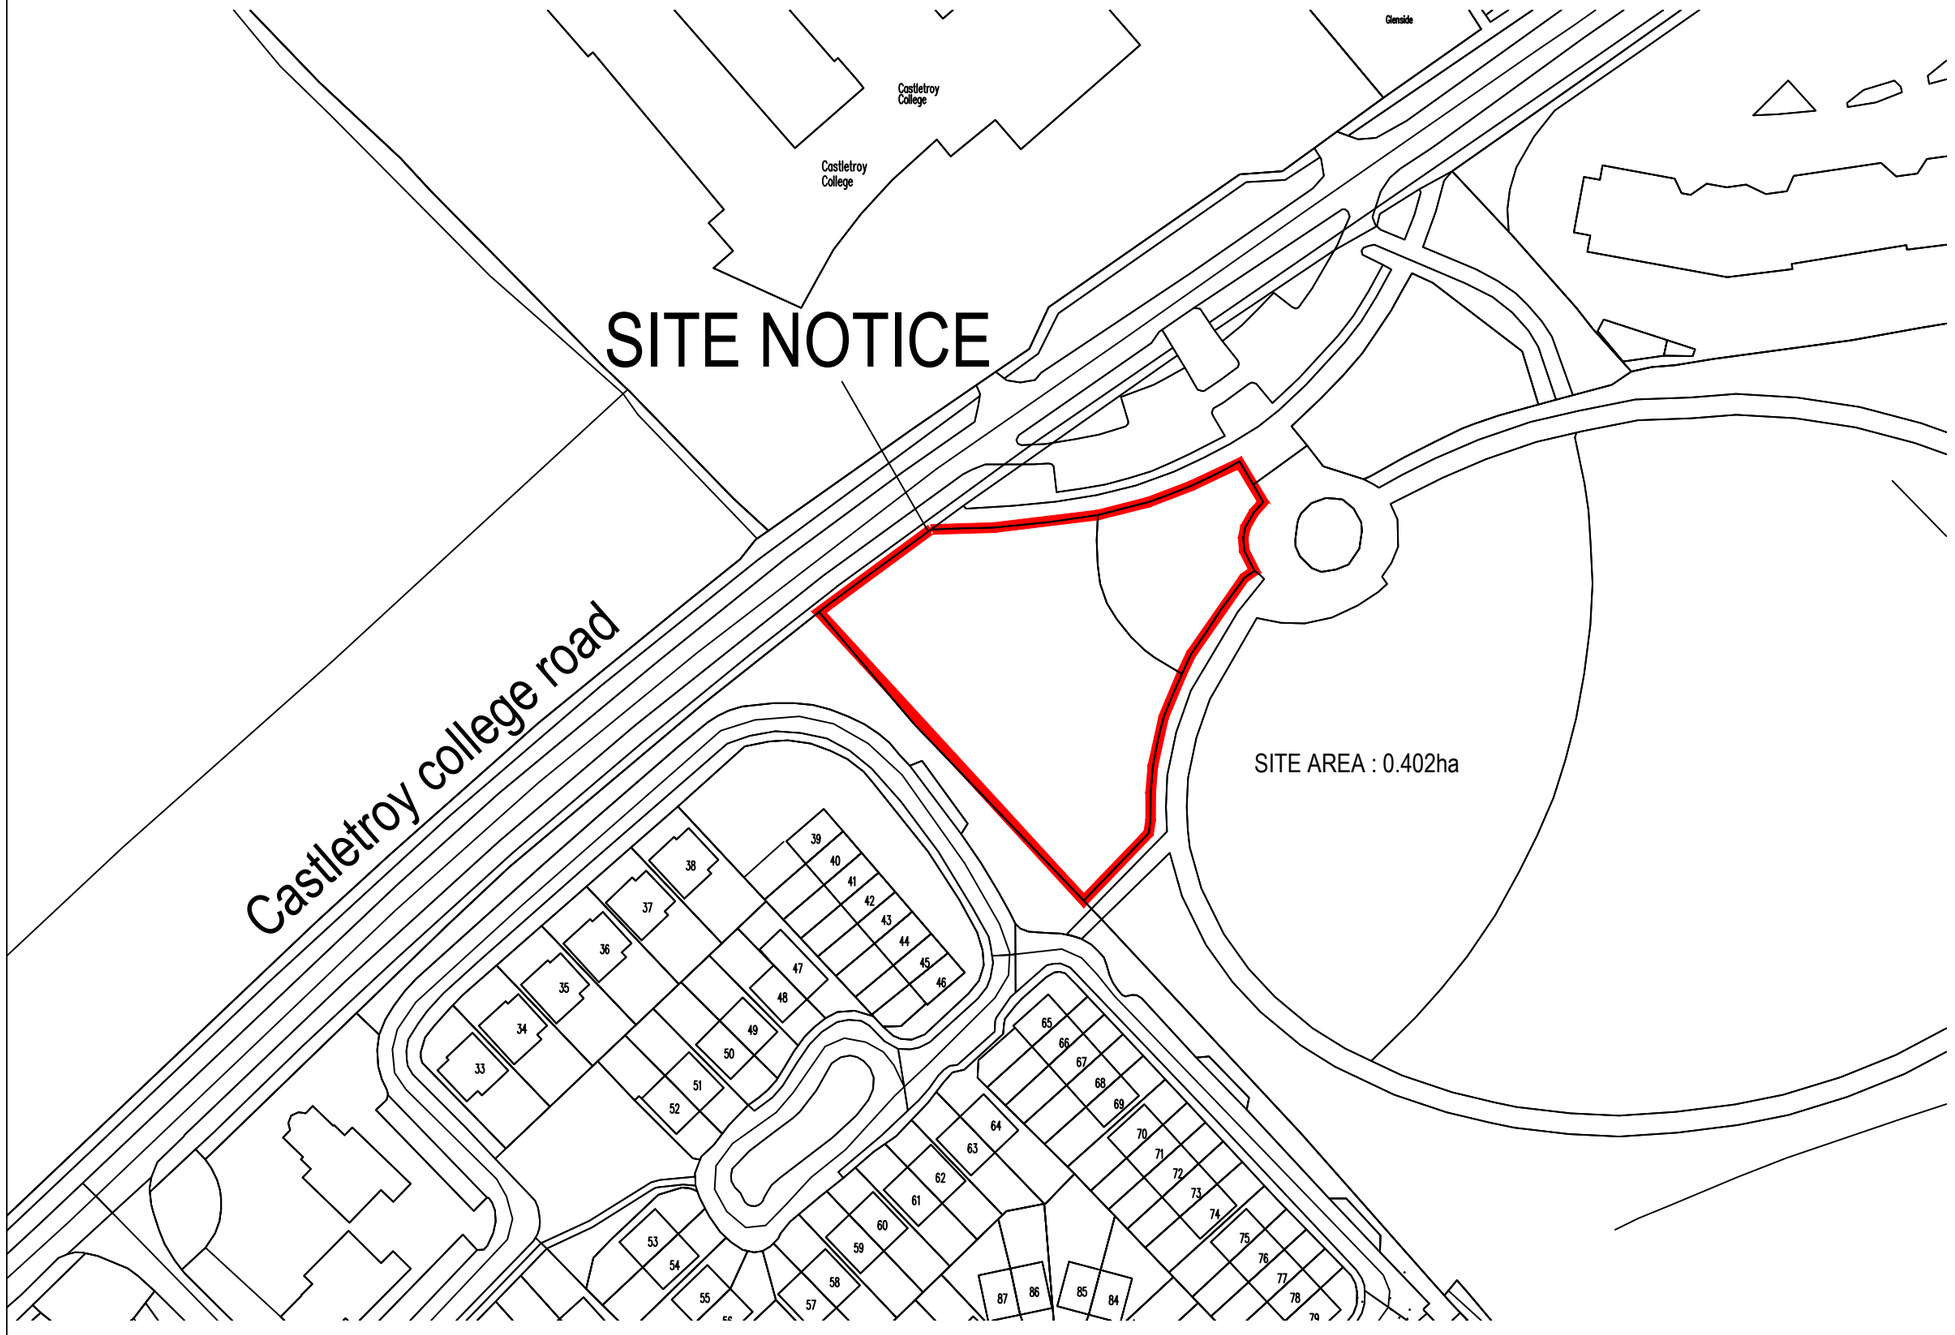

© Ordnance Survey Ireland. All rights reserved.
Licence No. 2018/09/CCMA/Limerick City & County Council

© Ordnance Survey Ireland. All rights reserved.
Licence No. 2018/09/CCMA/Limerick City & County Council

REVISIONS

DATE	REV.	BY.	CH.	DESCRIPTION
-	-	-	-	-

Limerick City and County Council
Design and Delivery Services
Merchants Quay
Limerick

PROJECT: CASTLETROY PLAYGROUND UPGRADE
-
-

STAGE: PART 8
-

DRAWING TITLE: SITE LOCATION MAP
-
-

DATE: - 23-03-2020	DRAWING NO: CTP - 02
SCALE: - 1:2500	
DRAWN: - JC	SHEET SIZE: A3 / REVISION: A
CHECKED: - TF	
JOB NO: -	

C:\Users\johnp.commane\Documents\Castletroy Neighbourhood Park.dwg