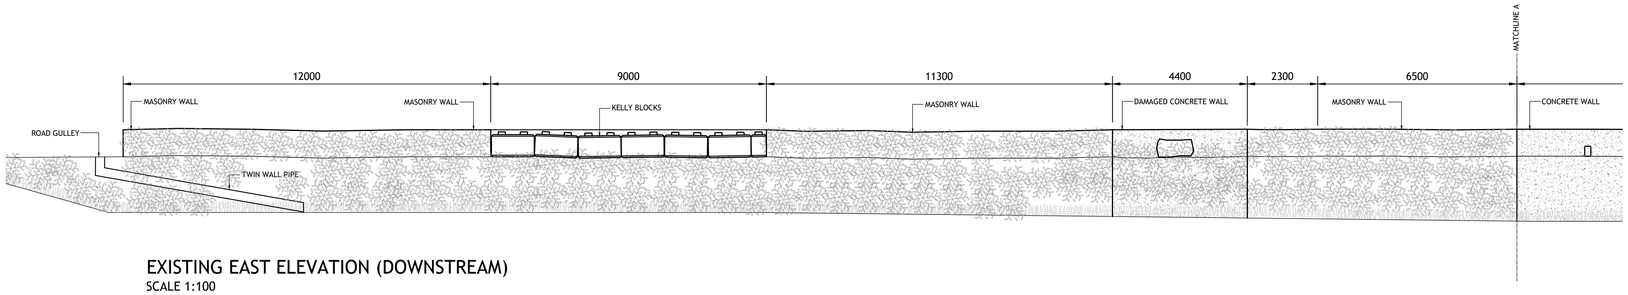

EXISTING EAST ELEVATION (DOWNSTREAM)
SCALE 1:100

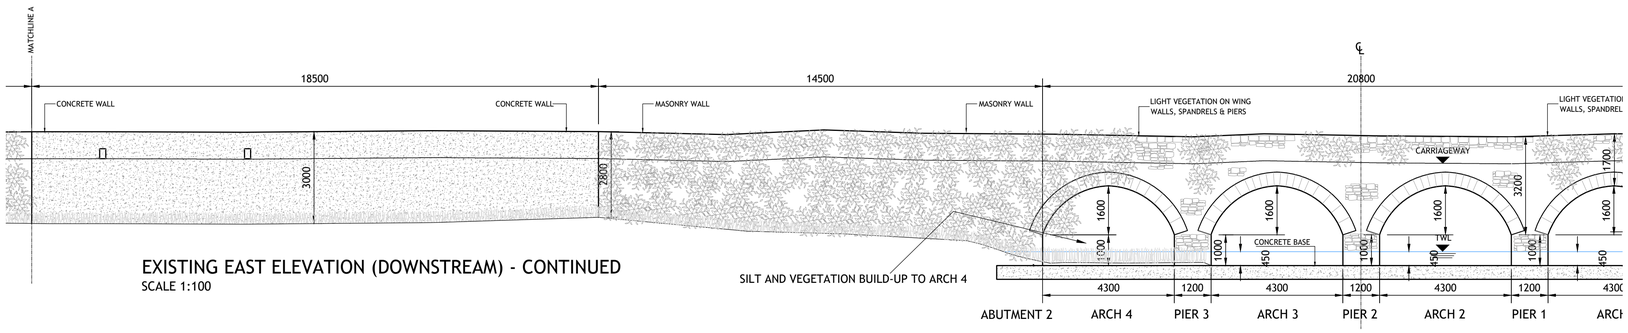

EXISTING EAST ELEVATION (DOWNSTREAM) - CONTINUED
SCALE 1:100

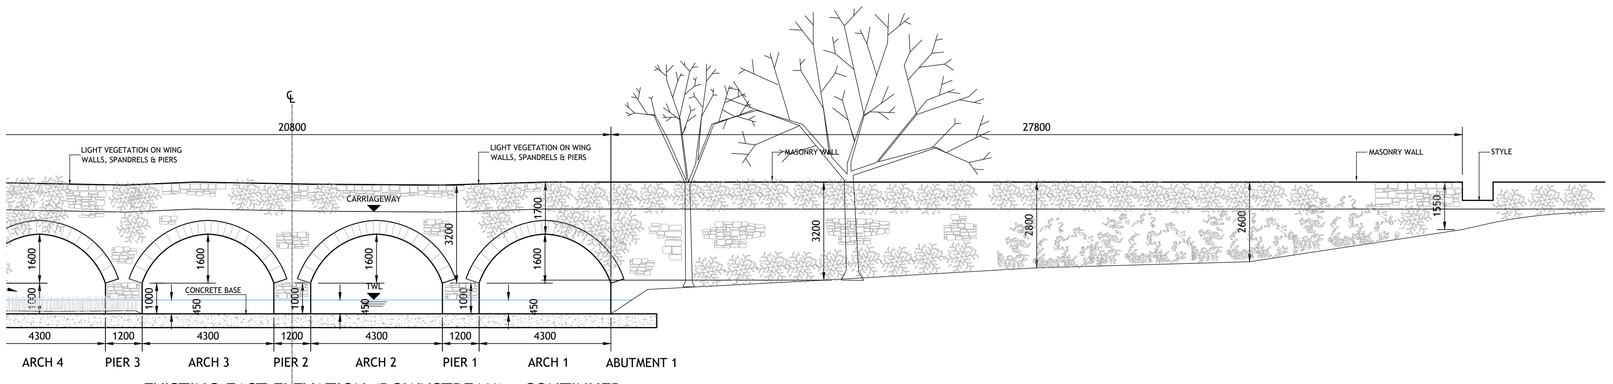

EXISTING EAST ELEVATION (DOWNSTREAM) - CONTINUED
SCALE 1:100

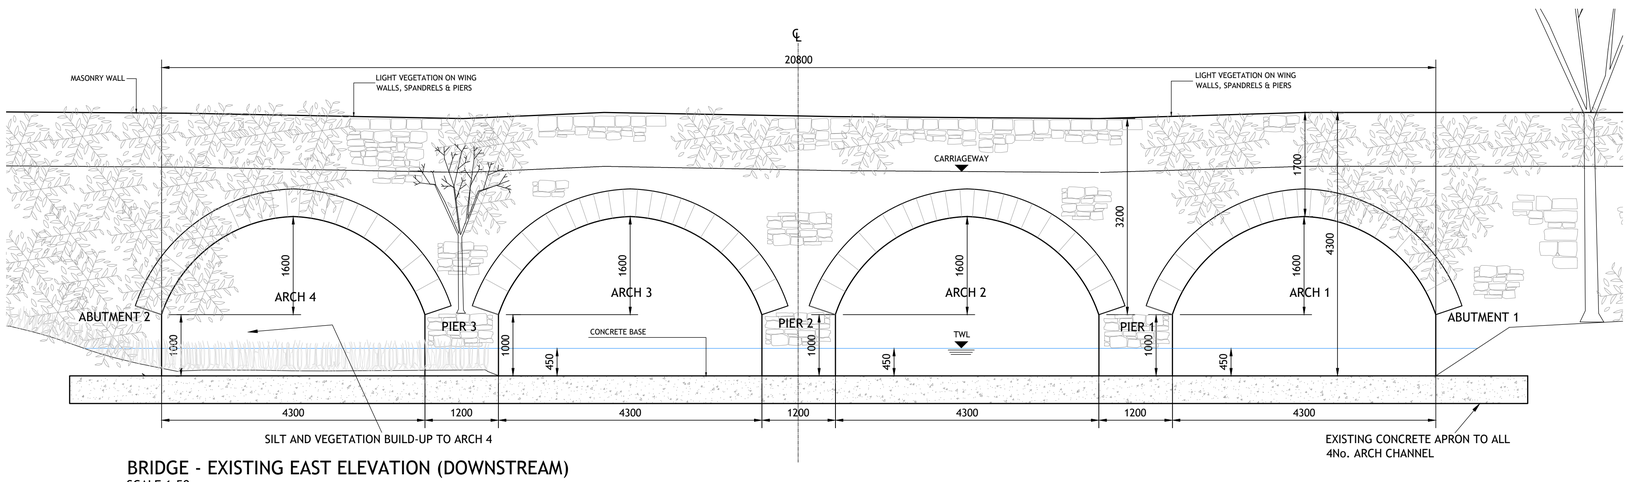

BRIDGE - EXISTING EAST ELEVATION (DOWNSTREAM)
SCALE 1:50

LOSS OF POINTING FROM:

PARAPETS	25%
SPANDRELS	50%
WING WALLS	90%
PIERS (INCLUDING CUTWATERS)	25%
ABUTMENTS	25%
ARCH BARRELS	25%

LEGEND:

STONE MASONARY

BLOCK ON FLAT

CONCRETE

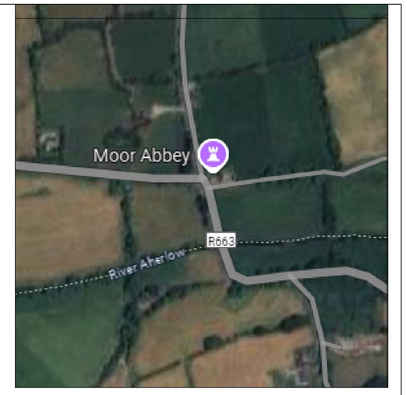

KEY PLAN
SCALE 1:5000

Ordnance Survey Ireland Licence No EN 0003721
© Ordnance Survey Ireland/Government of Ireland

LOCATION

GPS COORDINATES: 52.401650, -8.27814

GENERAL NOTES

1. DO NOT SCALE. ALL DIMENSIONS ON DRAWINGS ARE IN MILLIMETERS UNLESS NOTED OTHERWISE. USE FIGURED DIMENSIONS ONLY.
2. THIS DRAWING IS TO BE READ IN CONJUNCTION WITH ALL OTHER WORKS REQUIREMENTS

NOTES

1. ALL WORKS TO BE CARRIED OUT IN ACCORDANCE WITH AA SCREENING AND ENVIRONMENTAL REPORTS.
2. ALL QUERIES ON PROPOSED WORKS TO BE DIRECTED TO ENGINEER PRIOR TO UNDERTAKING WORKS.
3. ALL TEMPORARY WORKS ARE THE SOLE RESPONSIBILITY OF THE CONTRACTOR.
4. FINAL SURFACE DRESSING TO NEW ROAD SURFACES WILL BE UNDERTAKEN BY LCCC OUTSIDE THE CONTRACT AT A LATER STAGE.

PROTECTED STRUCTURE:
NATIONAL BUILT HERITAGE SERVICE Reg. No. 22207301

© PUNCH Consulting Engineers
This drawing and any design hereon is the copyright of the Consultants and must not be reproduced without their written consent.
All drawings remain the property of the Consultants.
Figured dimension only to be taken from this drawing.
Consultants to be informed immediately of any discrepancies before work proceeds.
COLOUR DRAWING

BUILDING INFORMATION MODELLING (BIM) I.S. EN ISO 19650-2:2018
NSAI Certified

Rev	Amendment	By	Date	Rev	Amendment	By	Date

Client: Comhairle Cathrach & Contae Luimnigh / Limerick City & County Council

PUNCH consulting engineers
Dublin | Limerick | Cork | Galway | Glasgow
97 Henry Street, Limerick, V94 YC2H
t +353 61 221 200 | w punchconsulting.com

Project: LCCC 2024 BRIDGE REHABILITATION SCHEME			
Title: MOOREABBEY - EXISTING - SH 1 OF 3			
Drawn: FM	Date drawn: 15.12.2020	Technician Check: F.McInerney	Engineer Check: M.O'Sullivan / Approved: M.O'Sullivan
Project No: 221254	Model Ref.: 221254-PUNCH-24-XX-M2-CS-0910	Drawing Status: S1	
Scale @ A1: As Shown	Document No: 221254-PUNCH-24-XX-DR-C-0910	Revision No: P01	