NOTES:

1. SIGN LOCATION IS APPROXIMATELY ONLY. CONTRACTOR SHALL CONFIRM WITH THE ENGINEER ON SITE PRIOR TO ERECTION.
2. ALL TRAFFIC SIGN AND ROAD MARKING DEMENSIONS AND CODE IN ACCORDANCE WITH THE DEPARTMENT OF TRANSPORT "TRAFFIC SIGN MANUAL"
3. ROAD MARKINGS TO BE EXTRUDE THERMOPLASTIC MATERIAL.

LEGEND:

- AREA PROVIDED BY EMPLOYER
- PROPOSED ROAD
- PROPOSED PAVING TYPE 1 CONCRETE FOOTWAYS IN ACCORDANCE WITH APPENDIX 11/1
- PROPOSED PAVING TYPE 3 BITUMINOUS PAVING IN ACCORDANCE WITH APPENDIX 11/1
- PROPOSED TYPE 2 CYCLE TRACK IN ACCORDANCE WITH APPENDIX 11/1
- PROPOSED TACTILE PAVING IN ACCORDANCE WITH APPENDIX 11/1
- PROPOSED IN-SITU CONCRETE KERB TO CC-SCD-01102
- PROPOSED DROP KERB TO CC-SCD-01102
- CENTRAL DELINEATOR PAVING SLAB TO 1100-PSCD-001
- PROPOSED SIGN
- EXISTING SIGN TO BE RETAINED/RELOCATED
- PROPOSED ROAD GULLY

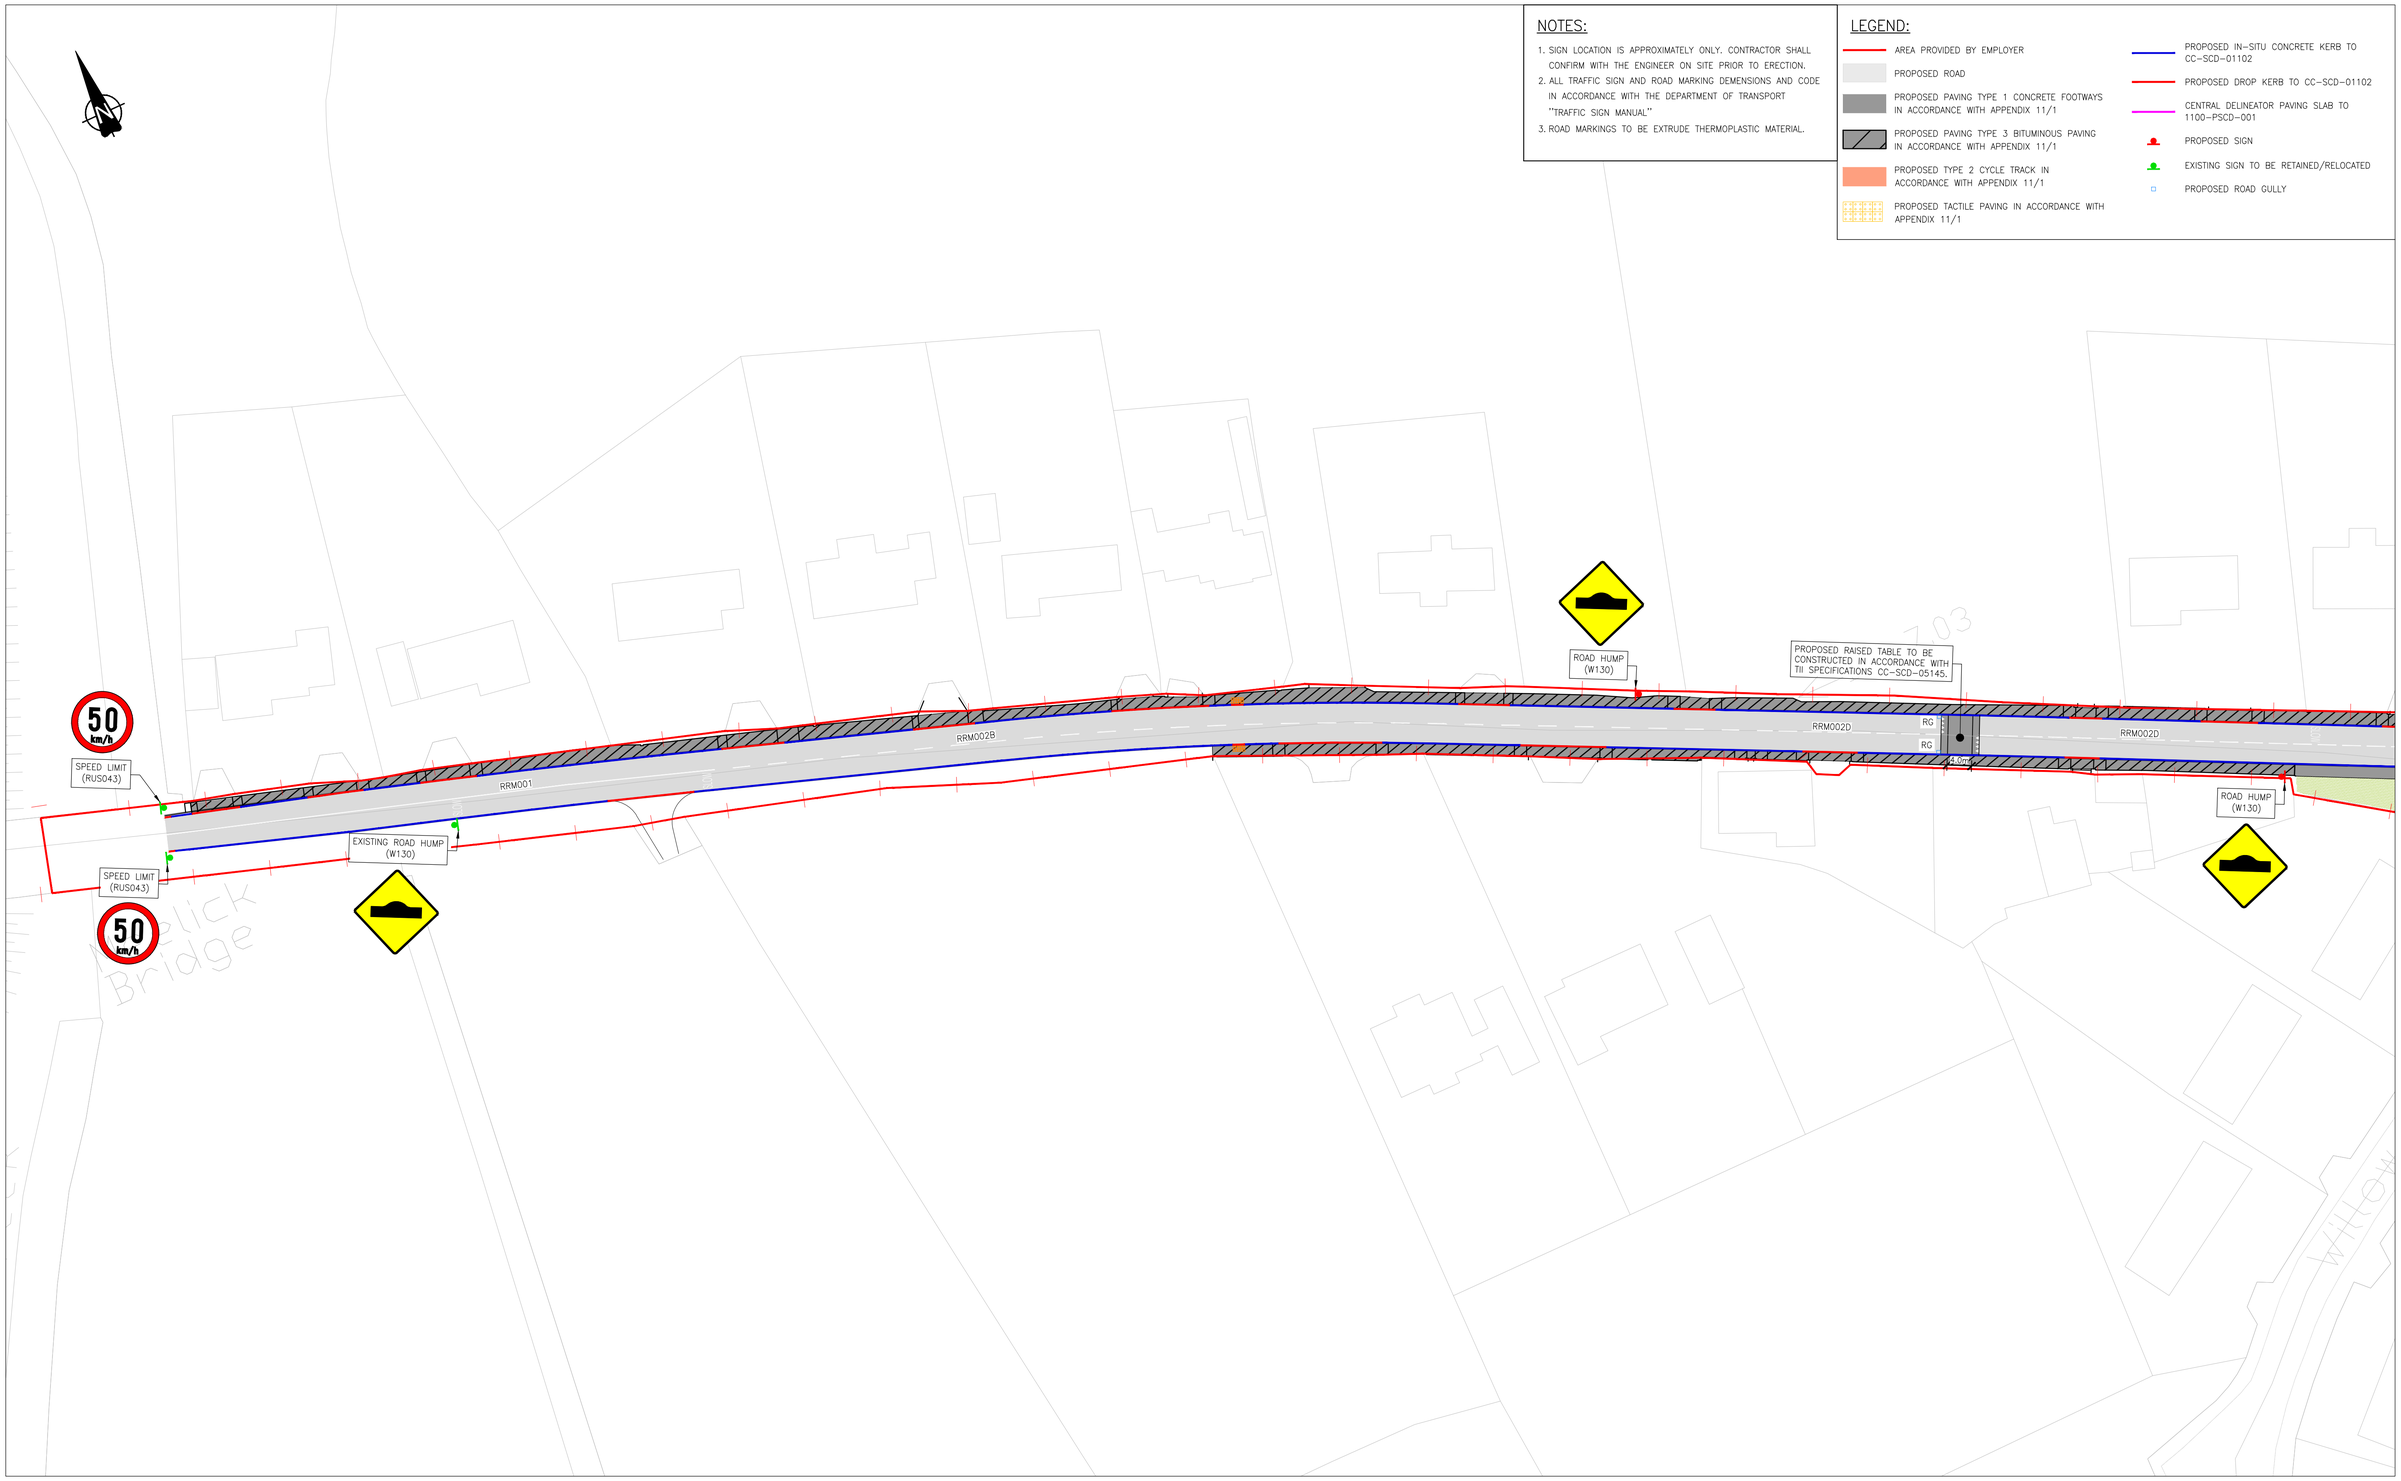

An Roinn Iompair
Department of Transport

Tionscadal Éireann
Project Ireland
2040

Comhairle Cathrach & Contae Luimnigh
Limerick City & County Council

COMHAIRLE CONTAE AN CHLÁIR
CLARE COUNTY COUNCIL

No.	Revision	Date	By	Chk'd	App'd
C0	ISSUED FOR APPROVAL	21/10/2025	SL	CS	CS

Stage	Date	App'd
PRELIMINARY		
APPROVAL	MAY 2023	JB
TENDER	OCTOBER 2023	JB
CONSTRUCTION	DECEMBER 2024	JB

MRG consulting engineers
No.4 Day Place, Tralee, County Kerry.
T: (066)7123130 Fax: (066)7123364 E-Mail: info@mrg.ie
also: Elysium Business Centre, Watercourse Road, Blackpool, Cork
MRG Consulting Engineers Limited — Civil Structural Architectural Environmental

ROD Roughan & O'Donovan Consulting Engineers
Civil - Structural - Transportation - Environmental
Arena House, Arena Road, Sandyford, Dublin 18.
Tel : +353 1 294 0800
Fax : +353 1 294 0820
e-mail : info@rod.ie
www.rod.ie

Designed: SL | Checked: CS | Approved: CS | Status: CONTRACT ISSUE

Project Title: COONAGH TO KNOCKALISHEEN DISTRIBUTOR ROAD SCHEME

Drawing Title: TRAFFIC CALMING
TRAFFIC SIGNS AND ROAD MARKINGS
SHEET 2 OF 2

Drawn:	Job No:	Drawing No:	Rev:
S LIWANI	108007	1200-TSRM-22011	C0
Scale: (@ A1) 1:500	Date: 21/10/2025		

© Ordnance Survey Ireland/Government of Ireland - CYAL50320424
© Crown copyright and Database rights 2019 Ordnance Survey 100019340

Oct 21, 2025 - 2:55pm

Drawing Location: H:\108007-Coonagh Knockalisheen Distributor Road, LCC\Drawings\36 Main Contract 2022\1200\1200-TSRM-22010-22011.dwg

DO NOT SCALE USE FIGURED DIMENSIONS ONLY