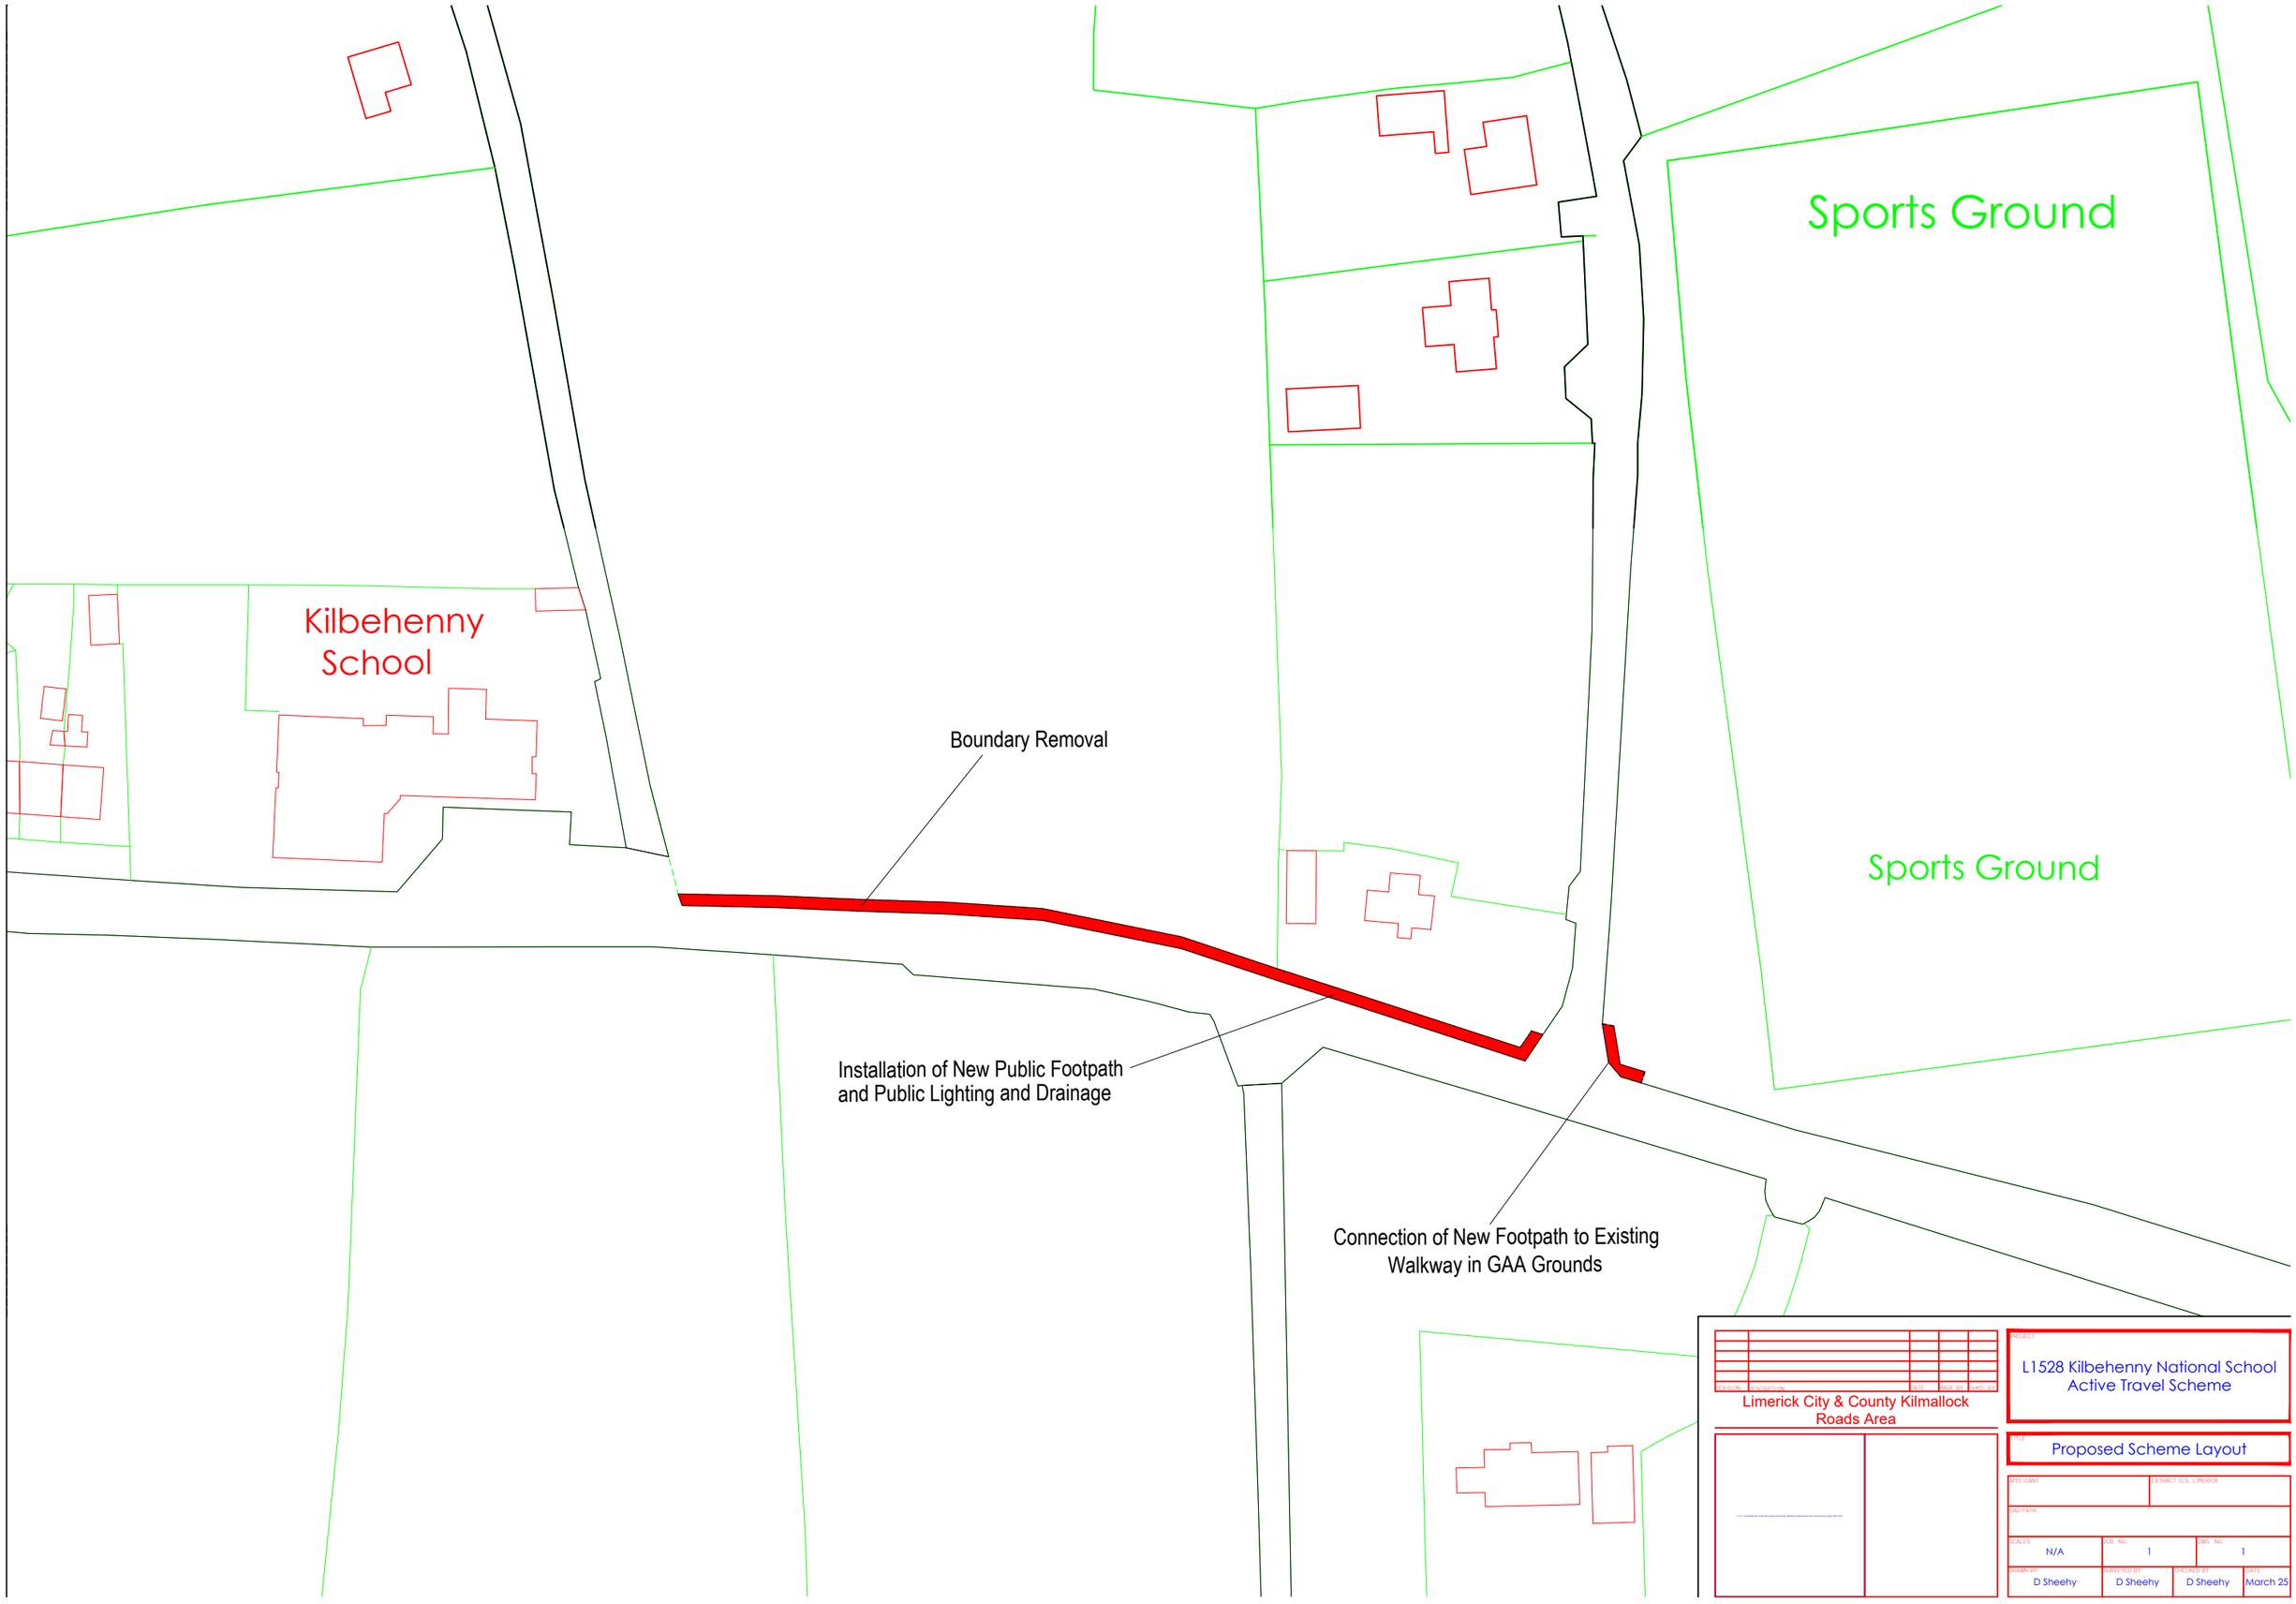
Sports Ground
Kilbehenny School
Boundary Removal
Sports Ground
Installation of New Public Footpath and Public Lighting and Drainage
Connection of New Footpath to Existing Walkway in GAA Grounds
REVISION DESCRIPTION DATE CHKD BY
Limerick City & County Kilmallock Roads Area
PROJECT
L1528 Kilbehenny National School Active Travel Scheme
TITLE
Proposed Scheme Layout
APPLICANT
EXTRACT O.S. LIMERICK
CAD PATH
SCALES
N/A
JOB No.
1
DWG. No.
1
DRAWN BY
D Sheehy
SURVEYED BY
D Sheehy
CHECKED BY
D Sheehy
DATE
March 25