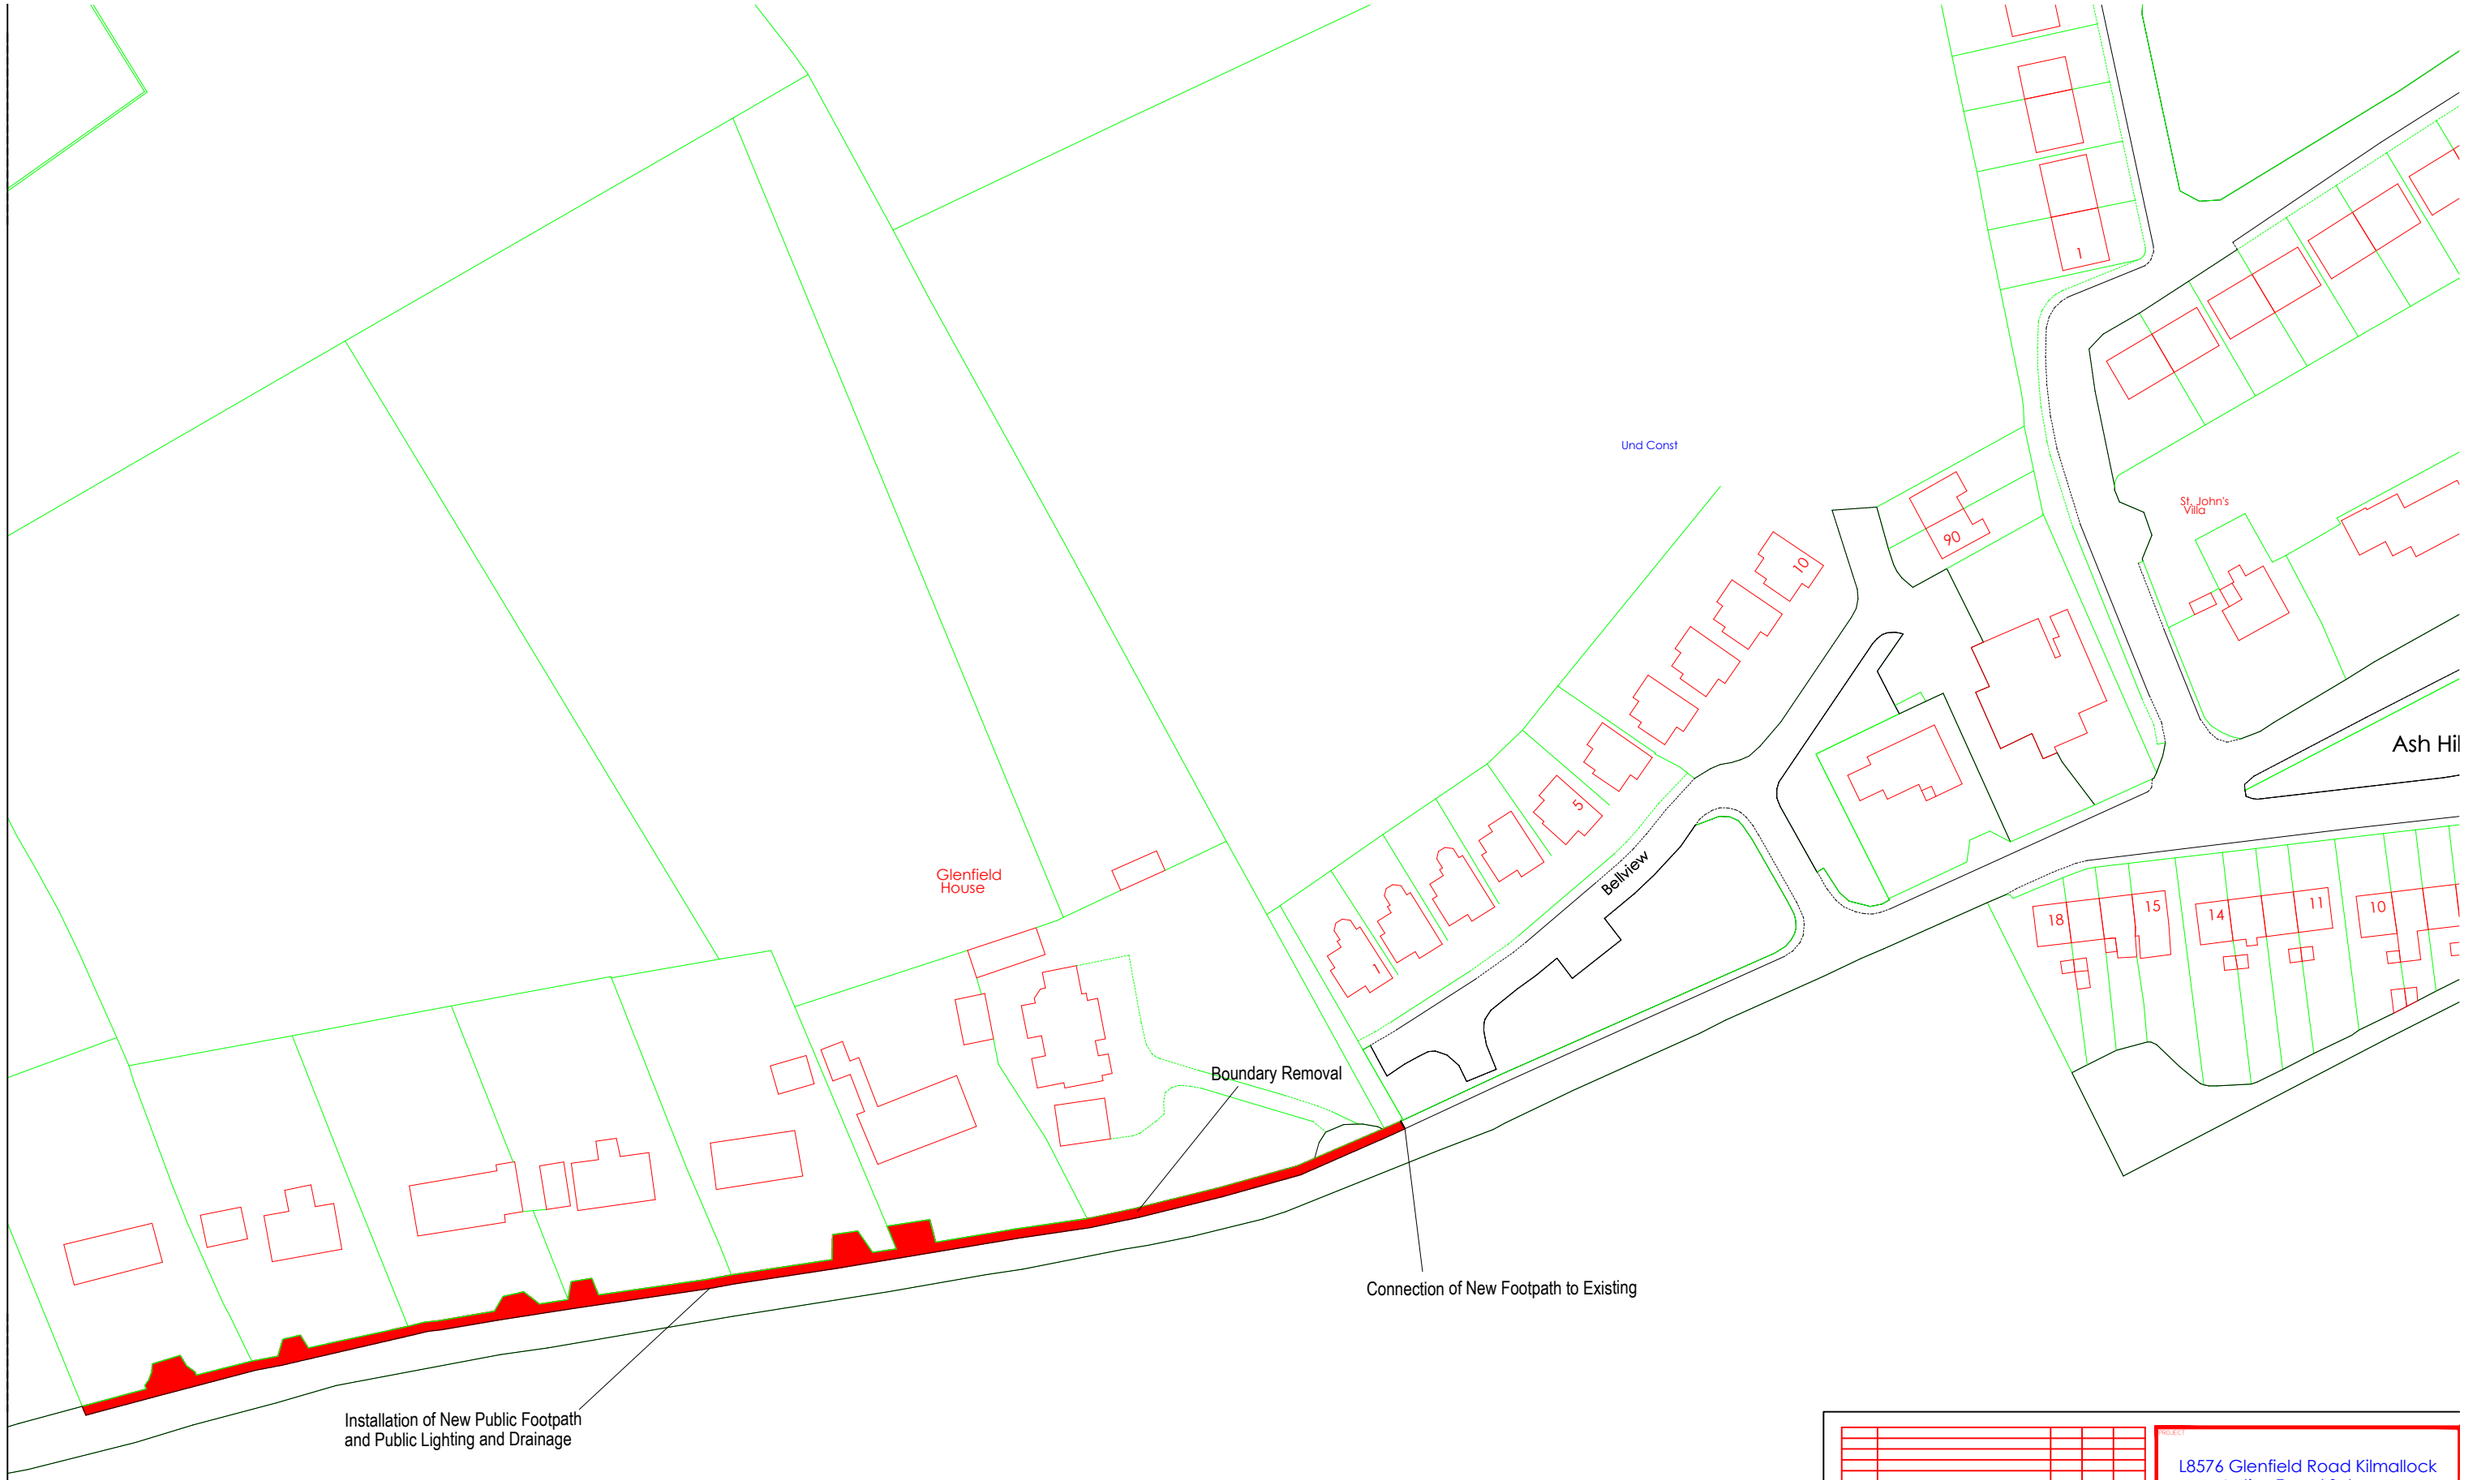

REVISION	DRAWN BY	DATE	MADE BY	CHKD. BY

Limerick City & County Kilmallock Roads Area

PROJECT

L8576 Glenfield Road Kilmallock Active Travel Scheme

TITLE

Proposed Scheme Layout

APPLICANT	EXTRACT O.S. LIMERICK	
CAD PATH:		
SCALES: N/A	DR. No. 1	DWG. No. 1
DRAWN BY: D Sheehy	DESIGNED BY: D Sheehy	CHECKED BY: D Sheehy	DATE: March 25