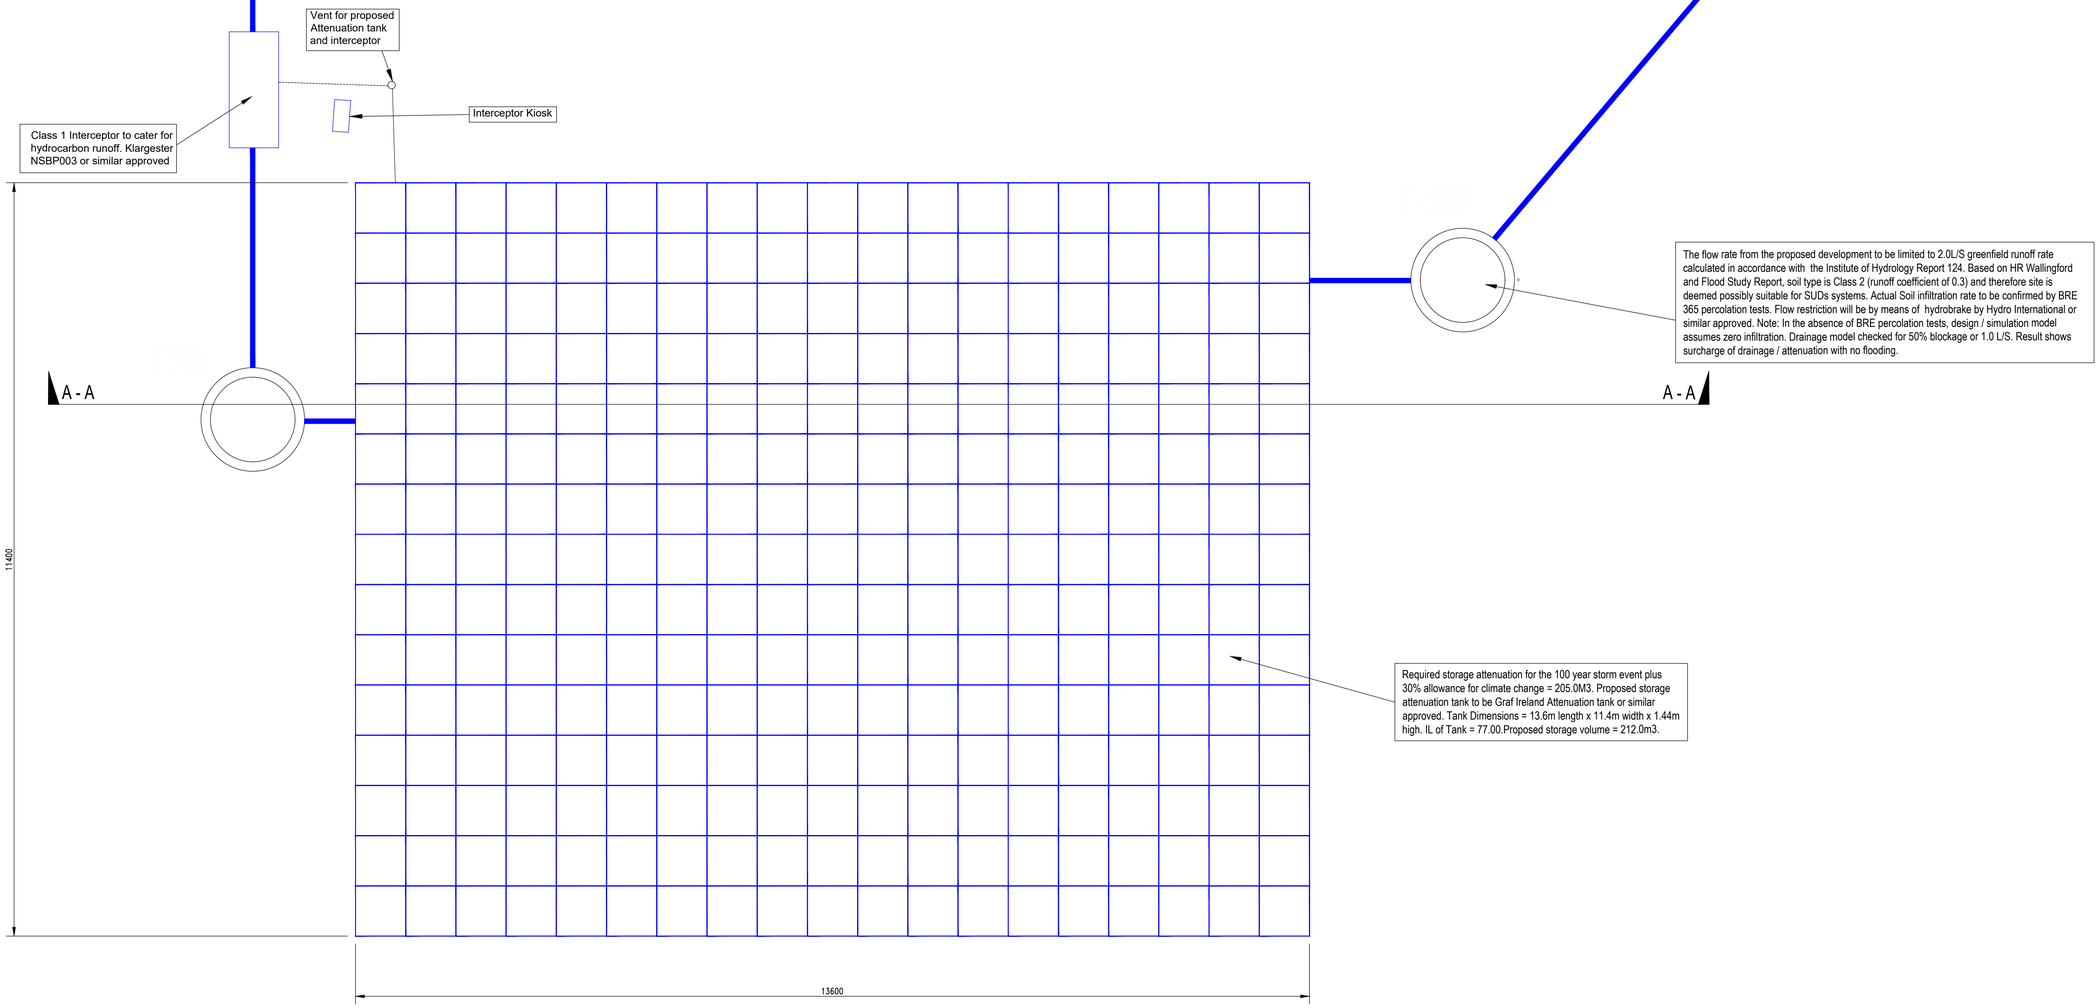

STORM ATTENUATION TANK
SCALE 1:100

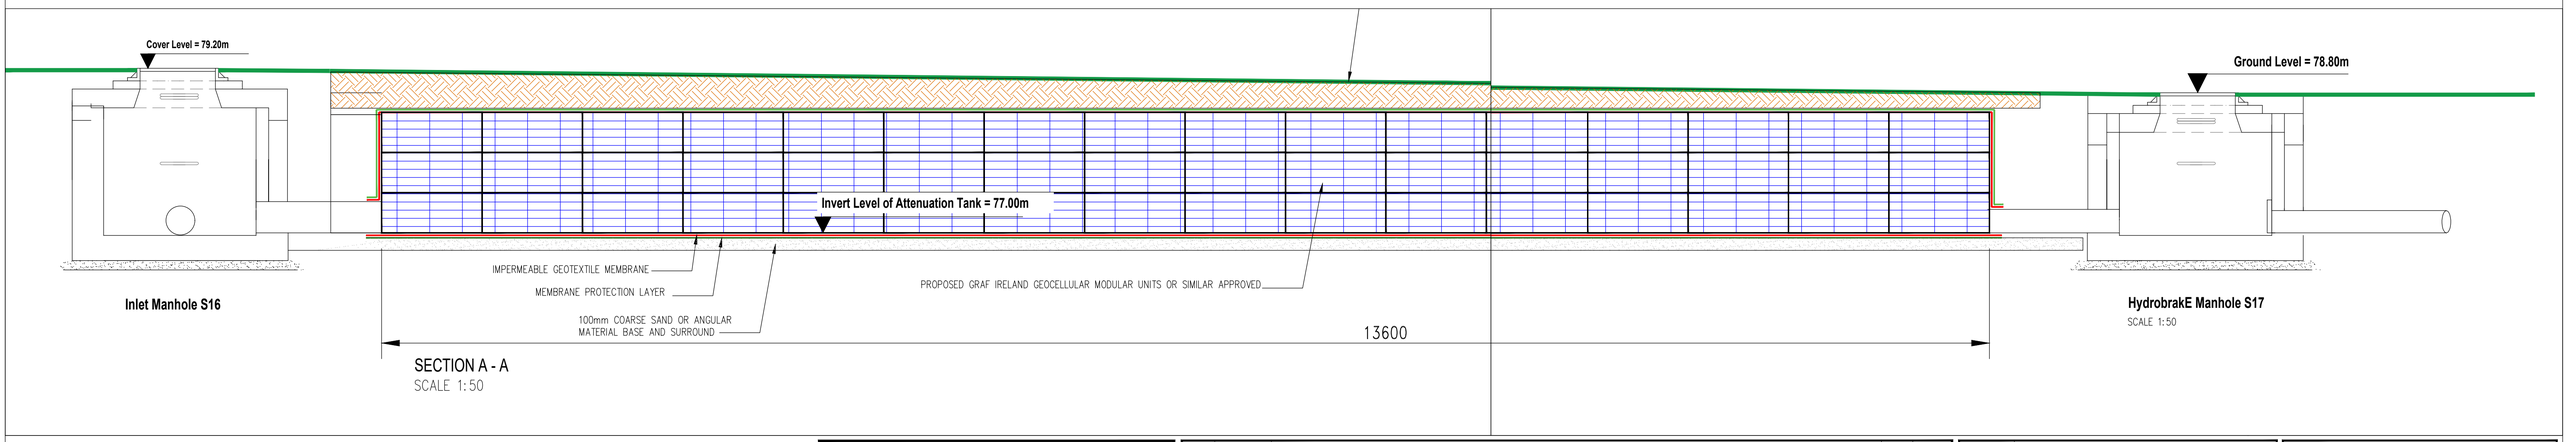

SECTION A - A
SCALE 1:50

NOTES
1. For setting out refer to Architect's drawings.
2. This drawing to be read in conjunction with all other Architectural and Engineering drawings and all other relevant drawings and Specifications.
3. DO NOT SCALE THIS DRAWING. Use figured dimensions only.
4. No part of this document may be reproduced or transmitted in any form or stored in any retrieval system of any nature without the written permission as copyright holder except as agreed for use on the project for which the document was originally issued.
5. Ordnance Survey Ireland Licence Number EN 0074012

Rev. No.	Date	REVISION NOTE	Drn. By	Chkd. By
P1	24/05/2022	ISSUED FOR PLANNING	DF	GC
P2	03/06/2022	ISSUED WITH COMMENTS	DF	COR
P3	22/06/2022	ISSUED FOR PLANNING	DF	COR

Client	Limerick City & County Council
Project	O'Connor Park, Ardagh, Co.Limerick.
Title	Proposed Surface Water Attenuation Tank Layout Details

Drn by	Chkd by	Aprvd by	Dwg. No.	Revision
NQ	DF	GC	L099L-005	P3
Date: May 2022	Scale: 1:250, 1:50			

Cronin Sutton Cotter
45 O'Connell Street, Limerick, Co. Limerick
T: +353 (0) 61 594988
E: info@csconsulting.ie
W: www.csconsulting.ie

NSAI Certified
Quality I.S. EN ISO 9001:2008
Environment I.S. EN ISO 14001:2004
Energy I.S. EN ISO 50001:2011
Health & Safety OHSAS 18001:2007