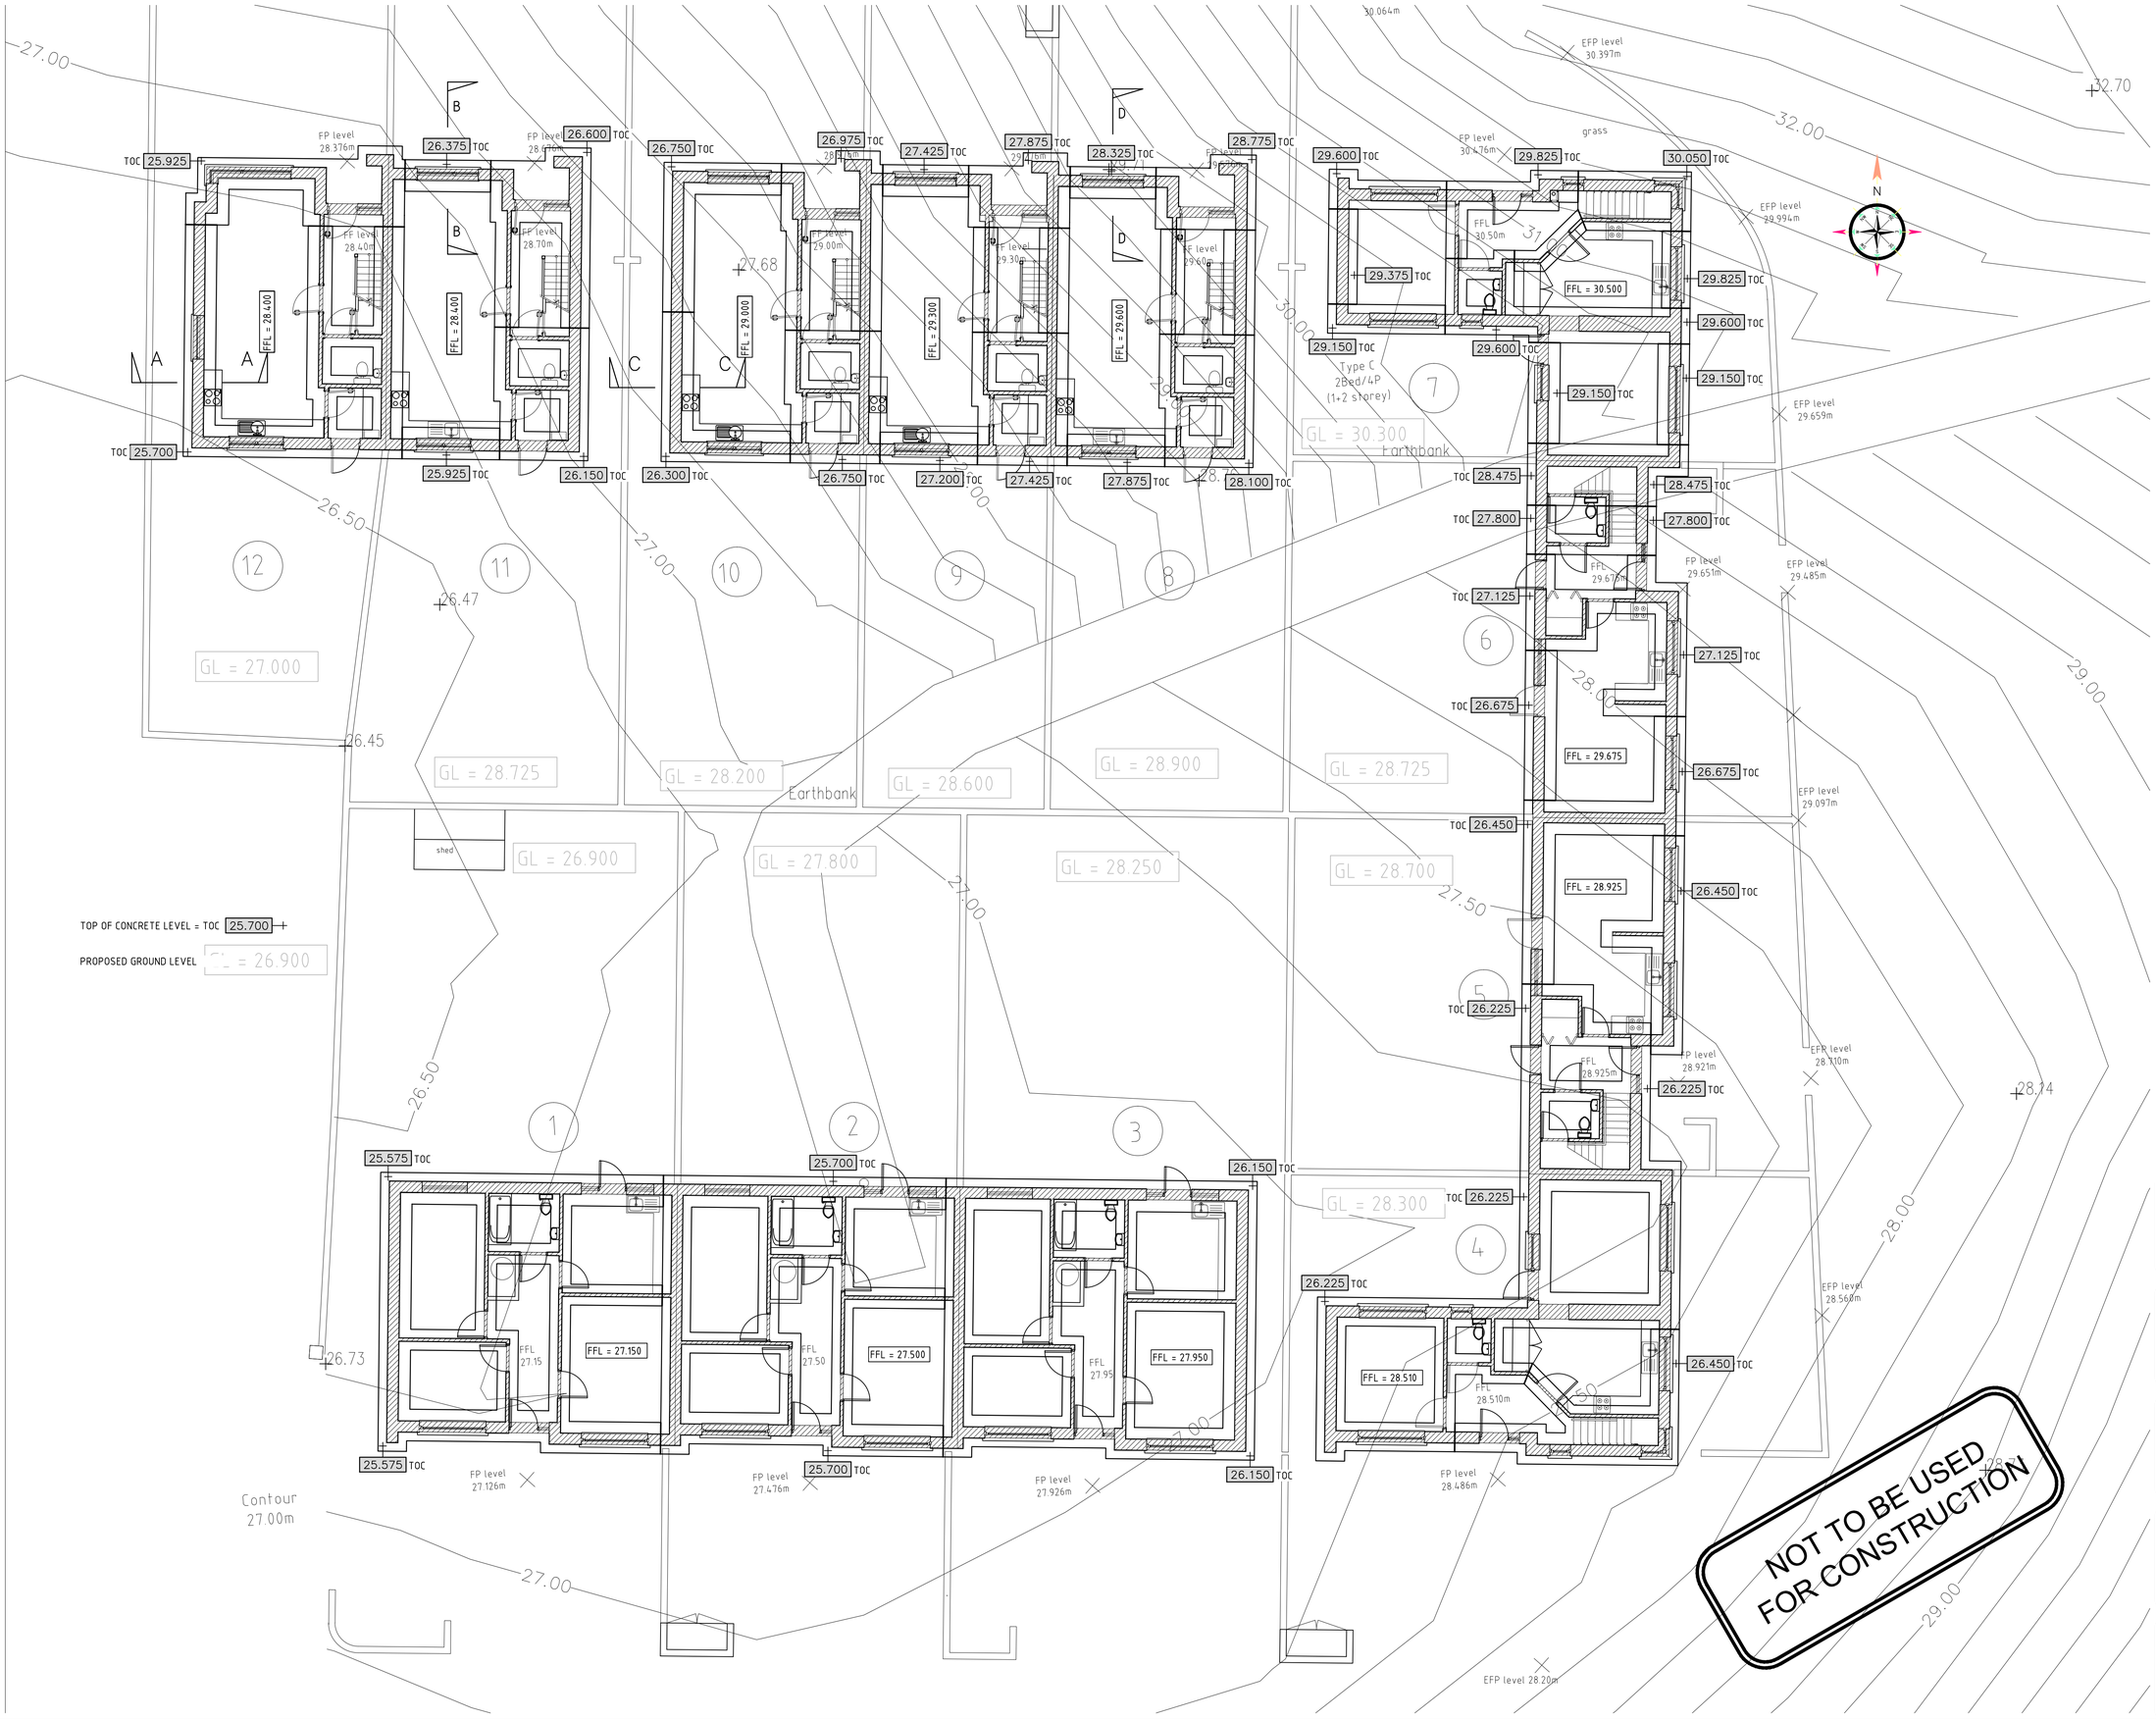

THIS DRAWING IS COPYRIGHT - ELECTRONIC DRAWING FILE

NOTES:

1. ALL HOUSE DRAINS TO BE 150mmØ.
2. LOCAL DRAINS TO RUN AT A GRADIENT OF 1/40 UNLESS OTHERWISE NOTED.
3. DOUBLE GULLIES TO BE PROVIDED AT ALL ROAD SAG CURVES & CUL DE SACS WHERE INDICATED. SEPARATE CONNECTIONS 150mm DIA. SHALL BE PROVIDED FOR EACH GULLY. NO GULLEY SHALL BE MORE THAN 10m FROM A SURFACE WATER CONNECTION.
4. HOUSE DRAINS SHALL NOT PASS THROUGH A PROPERTY THEY DO NOT SERVE.
5. MANHOLES ON HOUSE DRAIN RUNS SHALL BE LOCATED IN PRIVATE PROPERTY IN ALL CASES.
6. FOR SEWER LONG SECTIONS SEE DRAWING No.'s 130 SERIES
7. FOR ROAD CONSTRUCTION DETAILS SEE DRG. No. 151.
8. FOR MANHOLE DETAILS SEE DRG. No. 152.
9. FOR PIPE BEDDING DETAILS SEE DRG. No. 153.
10. ALL PIPES WHICH ARE TO BE TAKEN IN CHARGE BY THE LOCAL AUTHORITY ARE T1 BE CONCRETE PIPES COMPLYING WITH I.S. 6 & I.S. 166 OR B.S. 5911.

REV	DATE	DESCRIPTION	BY/CHKD/APPR

Client

Limerick City & County Council

PHM Consulting

Civil - Structural - Environmental

11 Mallow Street, Limerick, Ireland V94 WRN4
Tel.: +353 (0)61 576020 E-mail: info@phm.ie Web.: www.phm.ie

SOCIAL HOUSING DEVELOPMENT AT MONTPELLIER, CO. LIMERICK

FOUNDATION LAYOUT

Drawn	Scale	Project Number	Rev.
POR	1:100	108-33	~
Chkd. POR	Date 12/2018	Drawing Number 201	A1
Apprd. EOD	Status DRAFT D1		

THIS DRAWING IS COPYRIGHT - ELECTRONIC DRAWING FILE

NOTES:

1. ALL HOUSE DRAINS TO BE 150mmØ.
2. LOCAL DRAINS TO RUN AT A GRADIENT OF 1/40 UNLESS OTHERWISE NOTED.
3. DOUBLE GULLIES TO BE PROVIDED AT ALL ROAD SAG CURVES & CUL DE SACS WHERE INDICATED. SEPARATE CONNECTIONS 150mm DIA. SHALL BE PROVIDED FOR EACH GULLY. NO GULLEY SHALL BE MORE THAN 10m FROM A SURFACE WATER CONNECTION.
4. HOUSE DRAINS SHALL NOT PASS THROUGH A PROPERTY THEY DO NOT SERVE.
5. MANHOLES ON HOUSE DRAIN RUNS SHALL BE LOCATED IN PRIVATE PROPERTY IN ALL CASES.
6. FOR SEWER LONG SECTIONS SEE DRAWING No.`s 130 SERIES
7. FOR ROAD CONSTRUCTION DETAILS SEE DRG. No. 151.
8. FOR MANHOLE DETAILS SEE DRG. No. 152.
9. FOR PIPE BEDDING DETAILS SEE DRG. No. 153.
10. ALL PIPES WHICH ARE TO BE TAKEN IN CHARGE BY THE LOCAL AUTHORITY ARE T1 BE CONCRETE PIPES COMPLYING WITH I.S. 6 & I.S. 166 OR B.S. 5911.

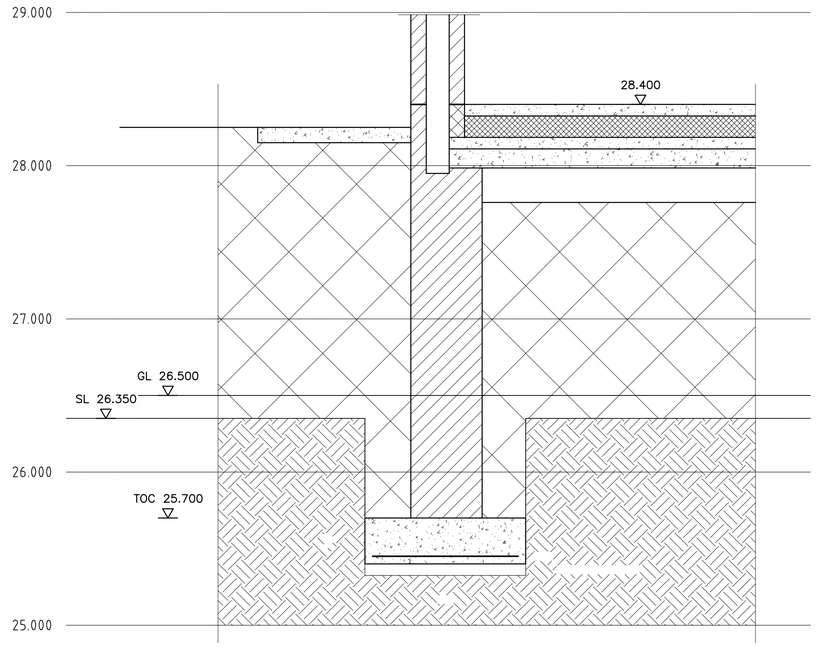

SECTION A-A

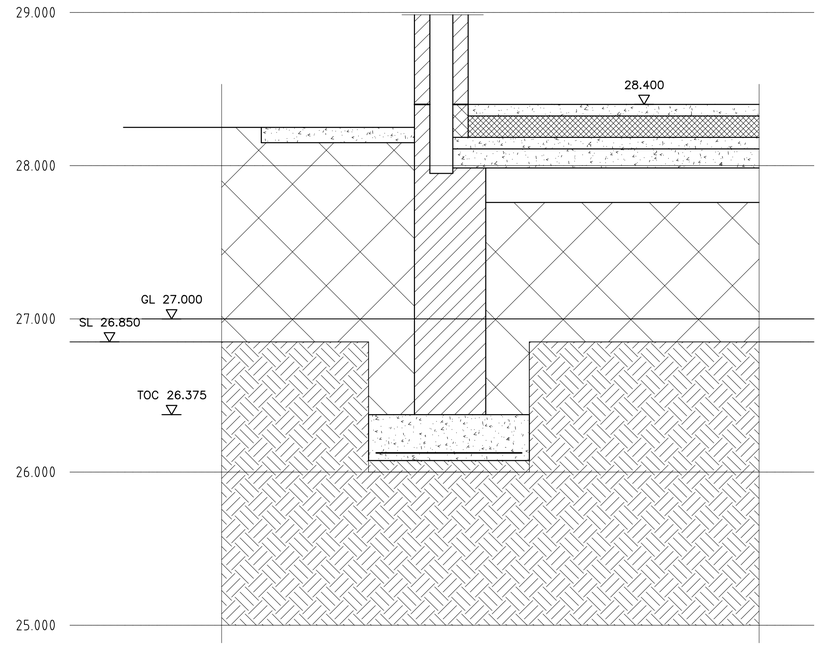

SECTION B-B

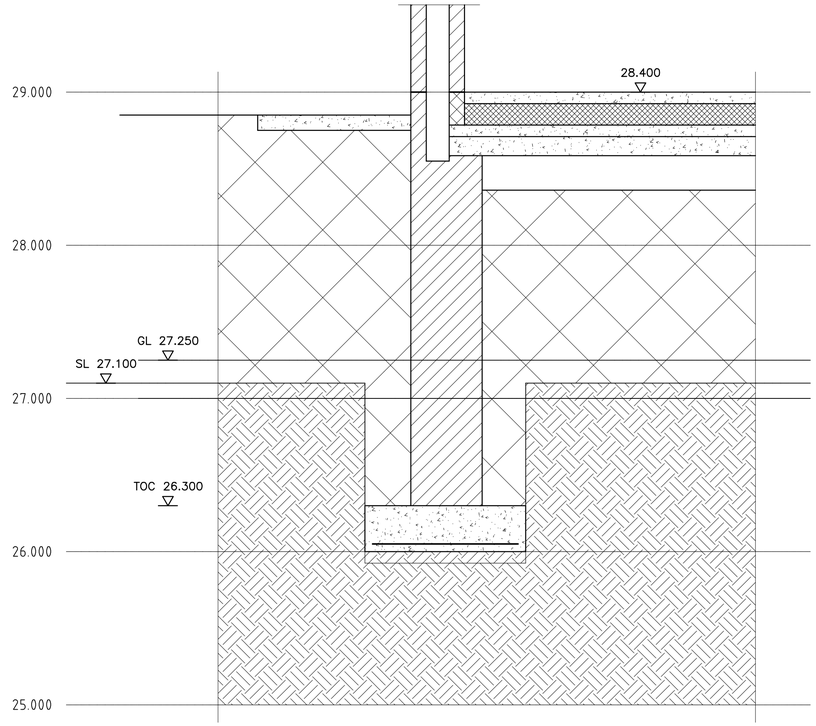

SECTION C-C

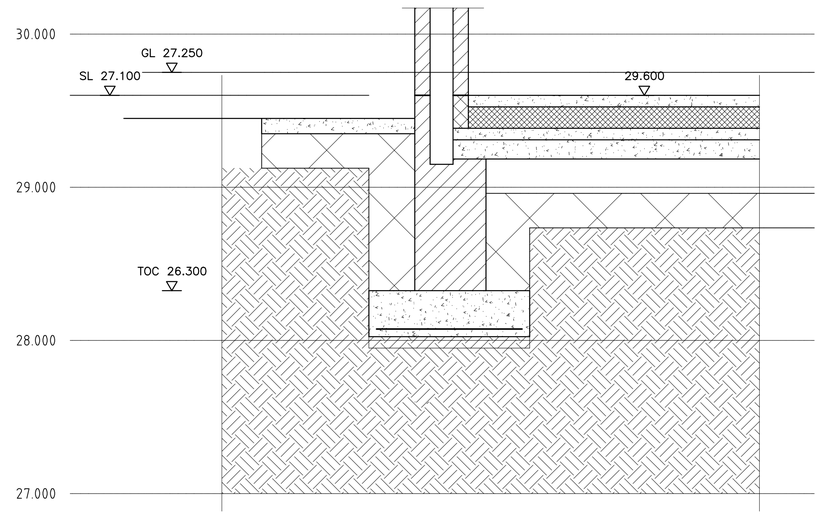

SECTION D-D

NOT TO BE USED FOR CONSTRUCTION

REV	DATE	DESCRIPTION	BY/CHKD/APPR

Client

Limerick CITY & COUNTY COUNCIL

PHM Consulting
Civil - Structural - Environmental
11 Mallow Street, Limerick, Ireland V94 WRN4
Tel.: +353 (0)61 576020 E-mail: info@phm.ie Web.: www.phm.ie

SOCIAL HOUSING DEVELOPMENT AT MONTPELLIER, CO. LIMERICK

FOUNDATION SECTIONS

Drawn	Scale	Project Number	Rev.
POR	1:20	108-33	~
Chkd. POR	Date 12/2018	Drawing Number 121	A1
Apprd. EOD	Status DRAFT D1		