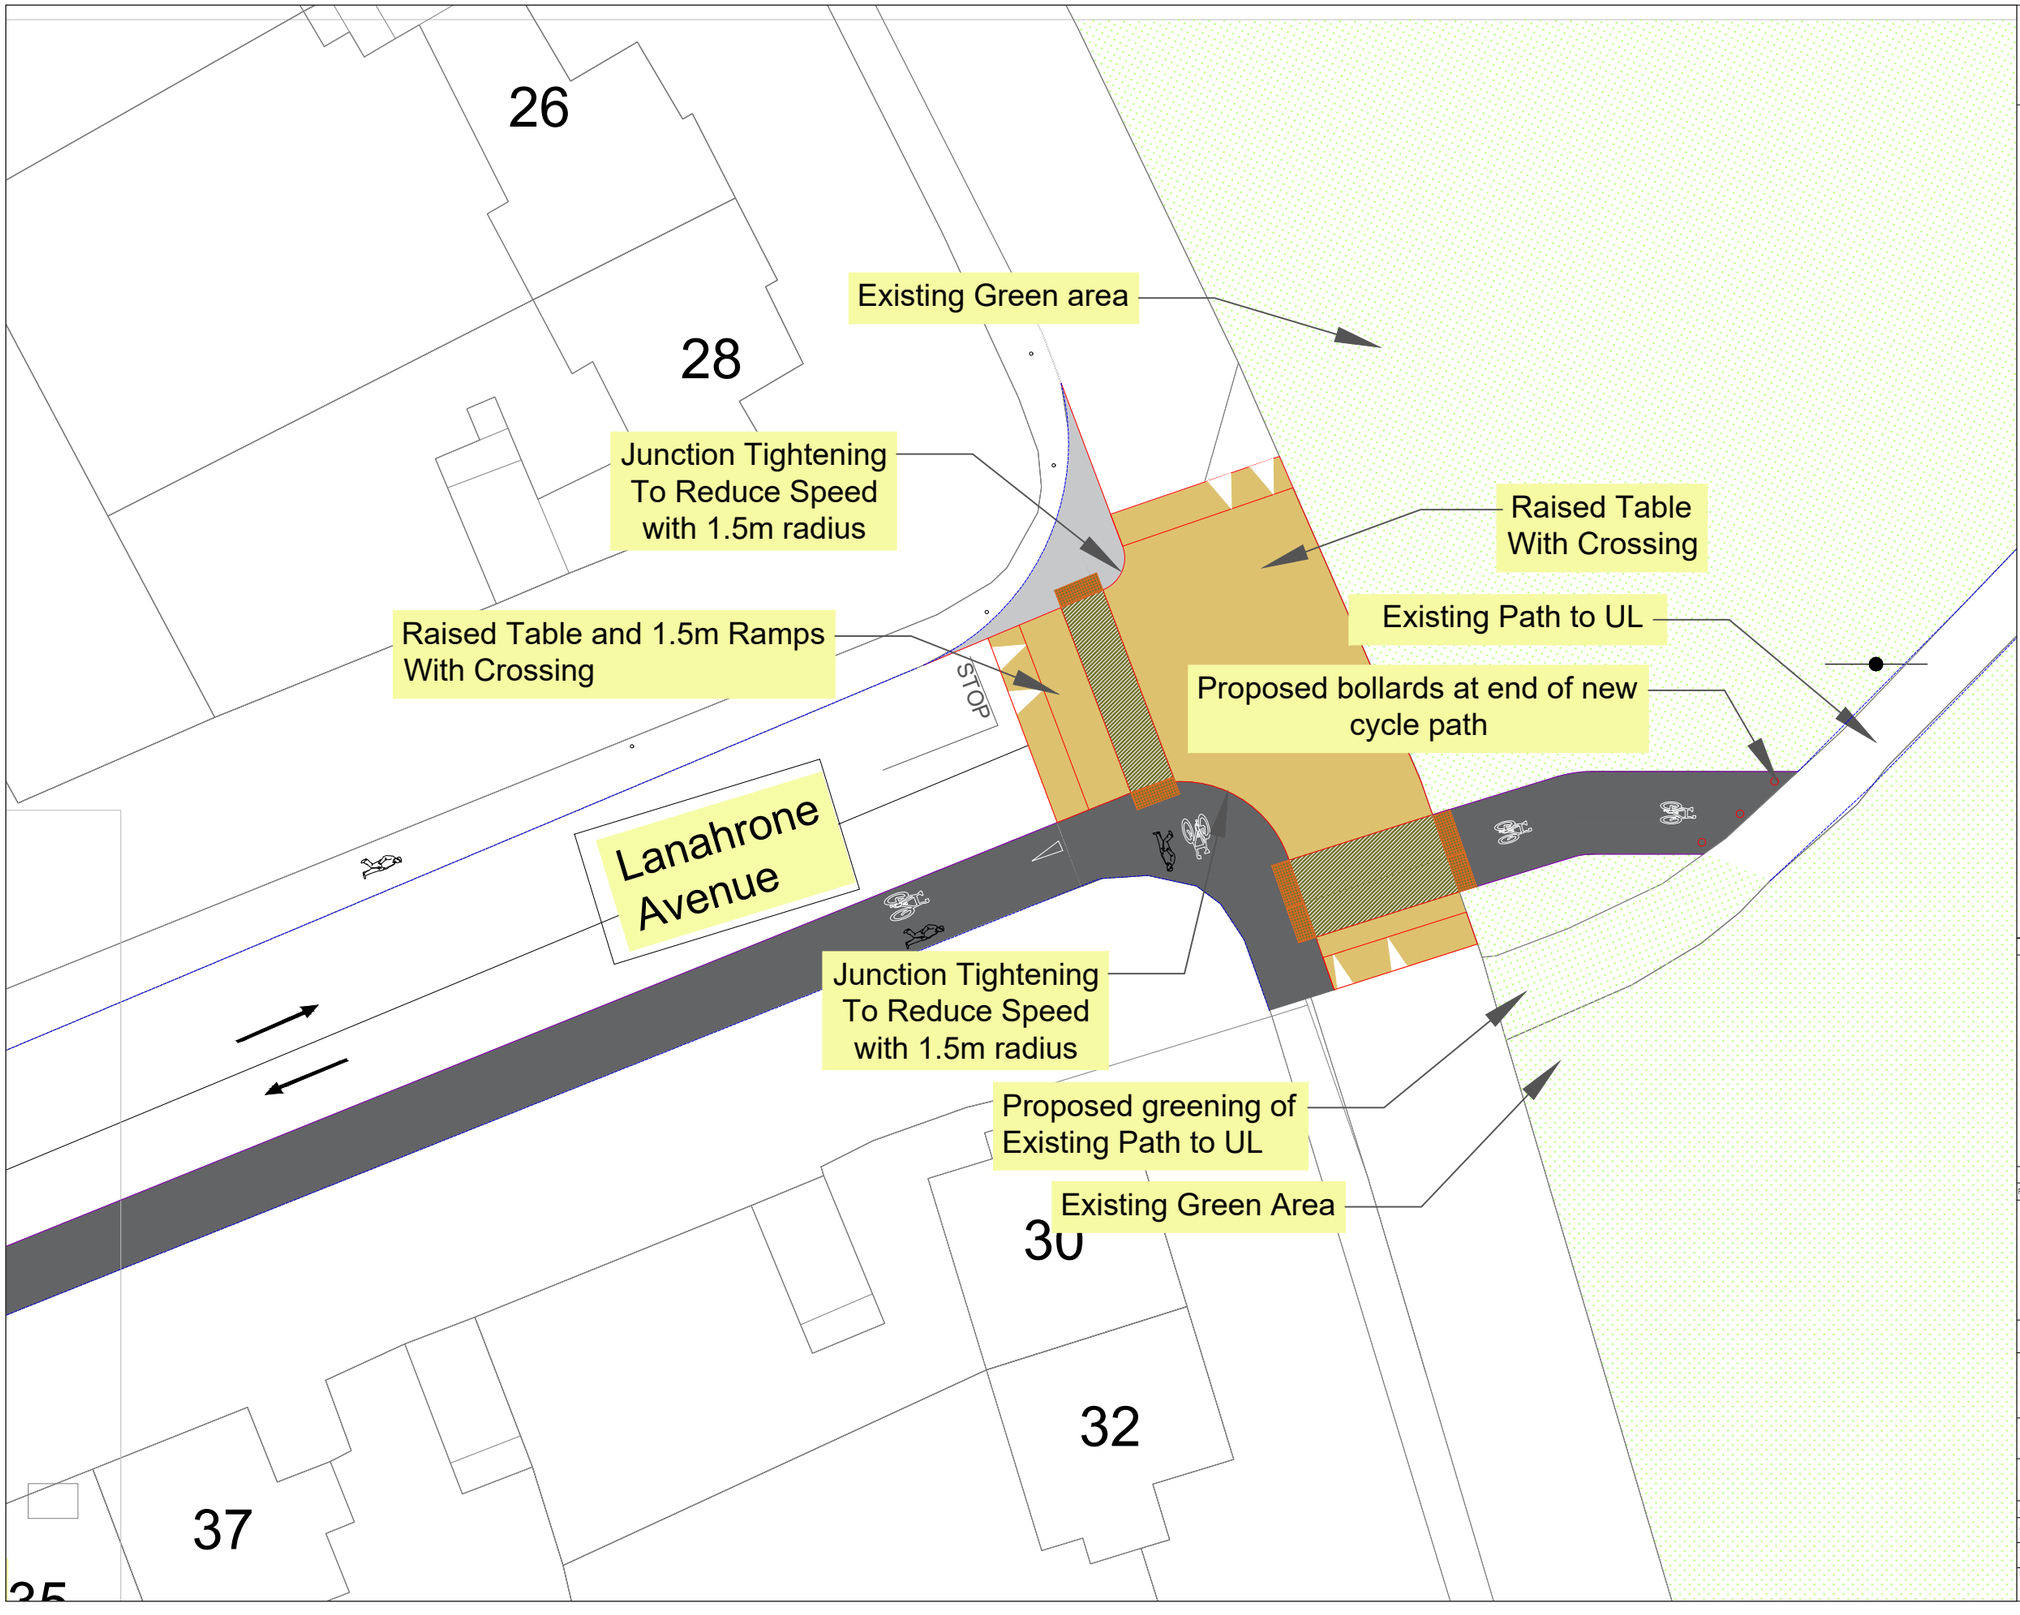


COPYRIGHT:
The design and details shown on this drawing are applicable to their project only and may not be reproduced in whole or in part or be used for any other project or purpose without the written permission of Limerick City and County Council with whom copyright resides.

DO NOT SCALE from this drawing. Use figured dimensions. Contractor to check all dimensions on site prior to commencement of works. Any discrepancies are to be referred to the ARCHITECT.

EXISTING KERBLINE
RAISED TABLE AREA
SHARED SURFACE
NEW GREEN AREA
TERCOTTA TACTILE PAVING
PROPOSED NEW CONC. FOOTPATH
BUFF TACTILE PAVING

REVISIONS

| DATE | REV. | BY. | CHECKED | DESCRIPTION |
|---|---|---|---|---|

FILE PATH: L:\Ns_Transport\Infrastructure_01\Active Travel\Projects\LCC 21 0011 MB Road\Lanahrone_Avenue.dwg

Comhairle Cathrach & Contae Luimnigh
Limerick City & County Council
Oidhrea Nàisiúnta Iompair
National Transport Authority

Limerick City and County Council
Active Travel - Transport & Infrastructure
Barrow House,
Michael St., Limerick

NTA PROJECT NUMBER:

PROJECT:
LANARHONE AVENUE SHARED PATH

STAGE:
SECTION 38

DRAWING TITLE:

DRAWN: AA
DATE: 04/10/2022
CHECKED:
LCCC JOB NO:
SCALE AT A1:
STATUS
REVISION:
DRAWING NO: