Output Format:
==========
DWG_35_LEVEL

Output File:
==========
4925-C.DWG

Map Series:
==========
1:2500

4925-C
REVISION DATE = 06-Jun-2013
SURVEY DATE = 01-Mar-1994
LEVELLED DATE = 31-Dec-1976

Clip Extent:
==========
LLX,LLY = 543963,645046
LRX,LRY = 545962,645046
ULX,ULY = 543963,646546
URX,URY = 545962,646546

Projection:
==========
ITM

ITM Centre Point Co-ordinate:
==========
X,Y = 544962,645796

Extraction Date:
==========
25-Oct-2013

Copyright:
==========
© Suirbhéireacht Ordanáis Éireann, 2013
© Ordnance Survey Ireland, 2013

Copyright:
==========
© Suirbhéireacht Ordanáis Éireann, 2010
© Ordnance Survey Ireland, 2010

Arna thiomsú agus arna fhoilsiú ag
Suirbhéireacht Ordanáis Éireann, Páirc an
Fhionnuisce, Baile Átha Cliath 8, Éire.
Compiled and published by Ordnance Survey
Ireland, Phoenix Park, Dublin 8, Ireland.

Sáraíonn atáirgeadh neamhúdaraithe cóipcheart
Shuirbhéireacht Ordanáis Éireann agus Rialtas
na hÉireann.
Unauthorised reproduction infringes Ordnance
Survey Ireland and Government of Ireland
copyright.

Gach cead ar cosnamh. Ní ceadmhach aon
chuid den fhoilseachán seo a chóipeáil, a
atáirgeadh nó a tharchur in aon fhoirm ná ar aon
bhealach gan cead i scríbhinn roimh ré ó úinéirí
an chóipchirt.
All rights reserved. No part of this publication
may be copied, reproduced or transmitted in any
form or by any means without the prior written
permission of the copyright owners.

Ní hionann bóthar, bealach nó cosán a bheith ar an léarscáil seo agus fianaise ar chead slí.
The representation on this map of a road, track or footpath is not evidence of the existence of a right of way.

Ní thaispeánann léarscáil de chuid Ordanáis Shuirbheireacht na hÉireann teorann phointí dleathúil de mhaoin riamh, ná úinéireacht de ghnéithe fhisiciúla.
Ordnance Survey maps never show legal property boundaries, nor do they show ownership of physical features.

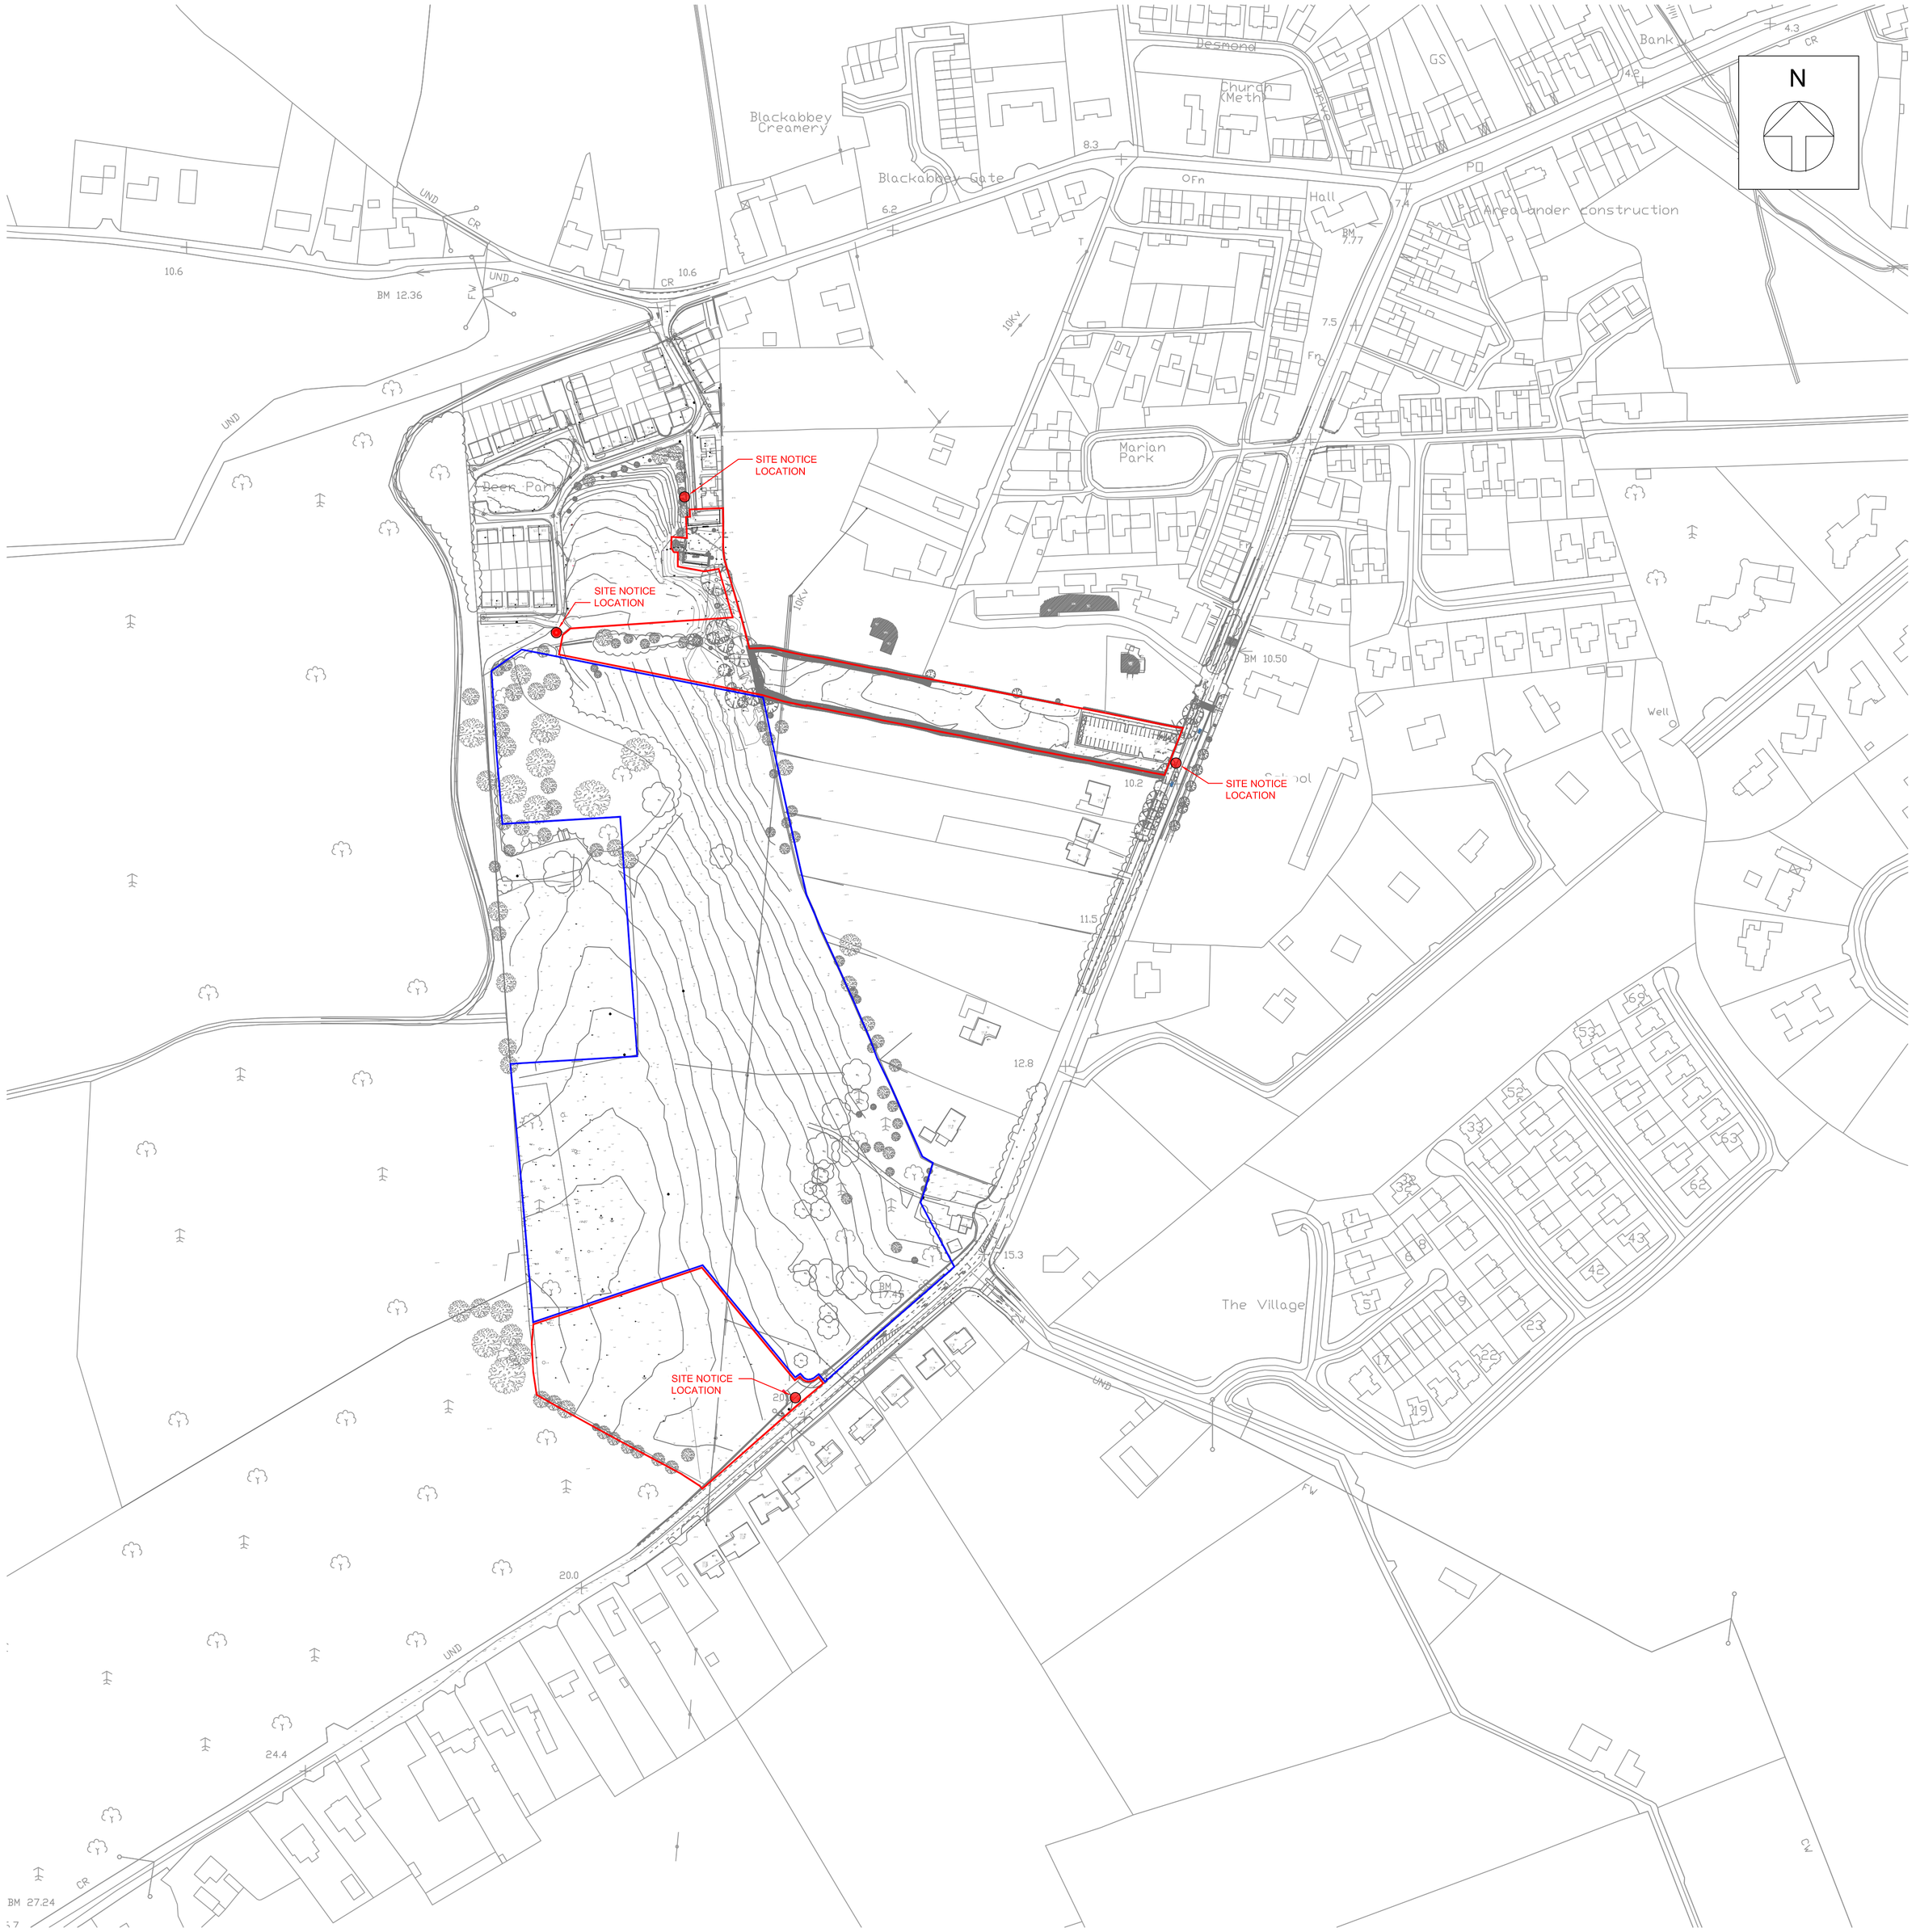

© Ordnance Survey Ireland. All rights reserved.
Licence No. 2018/09/CCMA/Limerick City & County Council

I:\Depts\Regeneration\19000 Projects\19018 Deerpark Adare\Project Stages\Stage 1 Feasability\CAD\Architectural\19018 - Site Location Map.dwg

Output Format:
==========
DWG_35_LEVEL

Output File:
==========
4925-D.DWG

Map Series:
==========
1:2500

4925-D
REVISION DATE = 06-Jun-2013
SURVEY DATE = 01-Apr-1994
LEVELLED DATE = 31-Dec-1976

Clip Extent:
==========
LLX,LLY = 545962,645046
LRX,LRY = 547962,645046
ULX,ULY = 545962,646546
URX,URY = 547962,646546

Projection:
==========
ITM

ITM Centre Point Co-ordinate:
==========
X,Y = 546962,645796

Extraction Date:
==========
25-Oct-2013

Copyright:
==========
© Suirbhéireacht Ordanáis Éireann, 2013
© Ordnance Survey Ireland, 2013

Copyright:
==========
© Suirbhéireacht Ordanáis Éireann, 2010
© Ordnance Survey Ireland, 2010

Arna thiomsú agus arna fhoilsiú ag
Suirbhéireacht Ordanáis Éireann, Páirc an
Fhionnuisce, Baile Átha Cliath 8, Éire.
Compiled and published by Ordnance Survey
Ireland, Phoenix Park, Dublin 8, Ireland.

Sáraíonn atáirgeadh neamhúdaraithe cóipcheart
Shuirbhéireacht Ordanáis Éireann agus Rialtas
na hÉireann.
Unauthorised reproduction infringes Ordnance
Survey Ireland and Government of Ireland
copyright.

Gach cead ar cosnamh. Ní ceadmhach aon
chuid den fhoilseachán seo a chóipeáil, a
atáirgeadh nó a tharchur in aon fhoirm ná ar aon
bhealach gan cead i scríbhinn roimh ré ó úinéirí
an chóipchirt.
All rights reserved. No part of this publication
may be copied, reproduced or transmitted in any
form or by any means without the prior written
permission of the copyright owners.

Ní hionann bóthar, bealach nó cosán a bheith ar
an léarscáil seo agus fianaise ar chead slí.
The representation on this map of a road, track
or footpath is not evidence of the existence of a
right of way.

Ní thaispeánann léarscáil de chuid Ordanáis
Shuirbheireacht na hÉireann teorann phointí dleathúil
de mhaoin riamh, ná úinéireacht de ghnéithe fhisiciúla.
Ordnance Survey maps never show legal property
boundaries, nor do they show ownership of physical
features.

COPYRIGHT:
The design and details shown on this drawing are applicable to their project only and may not be reproduced in whole or in part or be used for any other project or purpose without the written permission of Limerick City and County Council with whom copyright resides.

DO NOT SCALE from this drawing. Use figured dimensions.
Contractor to check all dimensions on site prior to commencement of works. Any discrepancies are to be referred to the ARCHITECT.

LEGEND:

- BOUNDARY OF PROPOSED LCCC SITES SHOWN IN RED
- BOUNDARY LINE SHOWING EXTENT OF LANDS OWNED BY LIMERICK CITY AND COUNTY COUNCIL

REVISIONS

DATE	REV.	BY.	CHECKED	DESCRIPTION
17.10.19	01	MC	CR	ISSUED FOR PART 8 PLANNING

Limerick City and County Council
Design & Delivery Services
Merchants Quay
Limerick

PROJECT:
19018 - DEERPARK ADARE

STAGE:
DESIGN

DRAWING TITLE:
SITE LOCATION MAP

DATE:	AUGUST 2019	DRAWING NO:	P-100
SCALE:	1:2000		
DRAWN:	MC		
CHECKED:	CR	SHEET SIZE:	REVISION:
JOB NO:	19018	A1	01
FILE NAME:	-		