LEGEND & GENERAL INFORMATION

DRAWINGS TO BE READ IN CONJUCTION WITH STRUCTURAL ENGINEERS DETAILS AND SPECIFICATIONS

- GROUND / FLOOR LEVEL INDICATOR
- SECTION LINE INDICATOR
- REVISION BOX INDICATOR
- BLOCKWORK
- BRICKWORK
- REINFORCED CONCRETE
- DAMP PROOF COURSE
- DETAIL INDICATOR
- FFL 0.0 LEVEL INDICATOR
- CEILING LEVEL INDICATOR
- W TYPE A WINDOW NO.- REFER TO SCHEDULES
- D TYPE A DOOR NO. - REFER TO SCHEDULES
- R TYPE A ROOFLIGHT NO. - REFER TO SCHEDULES

SHOP DRAWINGS TO BE ISSUED TO ARCHITECT FOR APPROVAL, PRIOR TO FABRICATION.

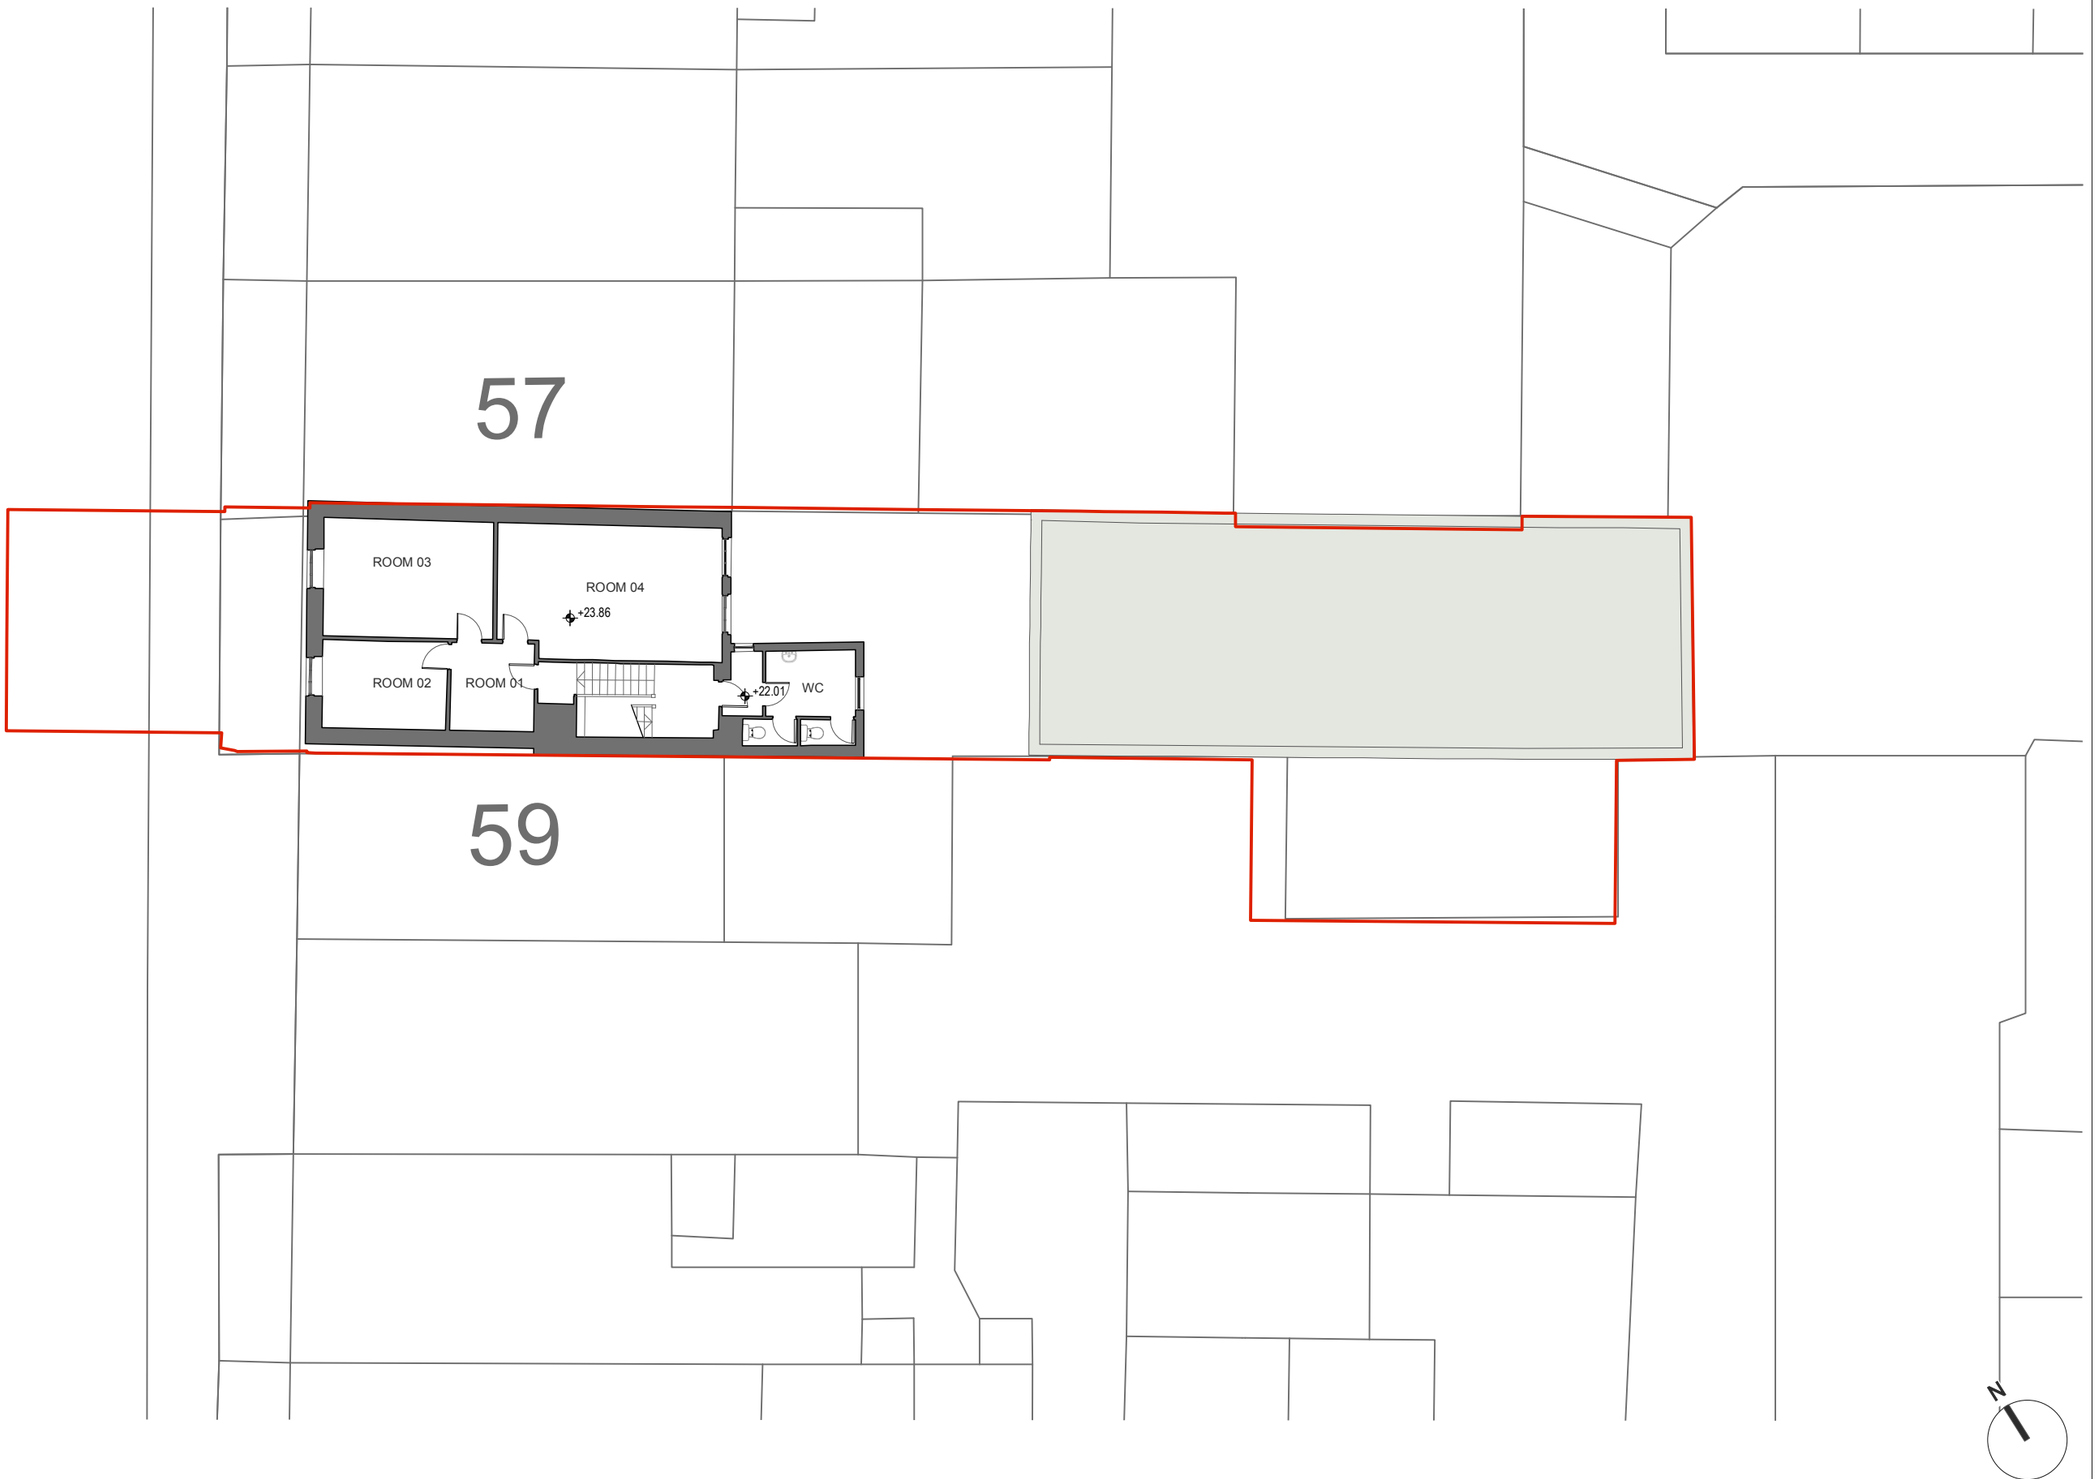

REVISIONS		STATUS		DRAWN	CHECKED
A	12/02/21	FI	FOR INFORMATION	CF	PK
B	03/09/21	FI	FOR INFORMATION	CF	PK
C	15/12/22	FA	PART 8 PLANNING APPROVAL	KMS	PK

STATUS : PR - PRELIMINARY ISSUE; FI - FOR INFORMATION; FA - FOR APPROVAL; FP - FOR PRICING; FC - FOR CONSTRUCTION

PROJECT: 58 O'CONNELL STREET - LIMERICK GEORGIAN HOUSING

DRAWING: EXISTING SITE LAYOUT PLAN - THIRD FLOOR PLAN

JOB NO: 2038 CLIENT: LIMERICK CITY AND COUNTY COUNCIL

DATE: DEC' 22 SCALE: 1:200 (A3)

PAUL KEOGH ARCHITECTS, CATHEDRAL COURT, NEW ST., DUBLIN 8.
TEL NO: 01 6791551 FAX NO: 01 6793476 E-MAIL: info@pka.ie

DRAWING NO.: 2038 / SV / 008 / C

NOTIFY ARCHITECT OF ANY DISCREPANCIES - CHECK DIMENSIONS ON SITE - DO NOT SCALE. USE FIGURED DIMENSIONS ONLY - COPYRIGHT RESERVED - PAUL KEOGH ARCHITECTS ©