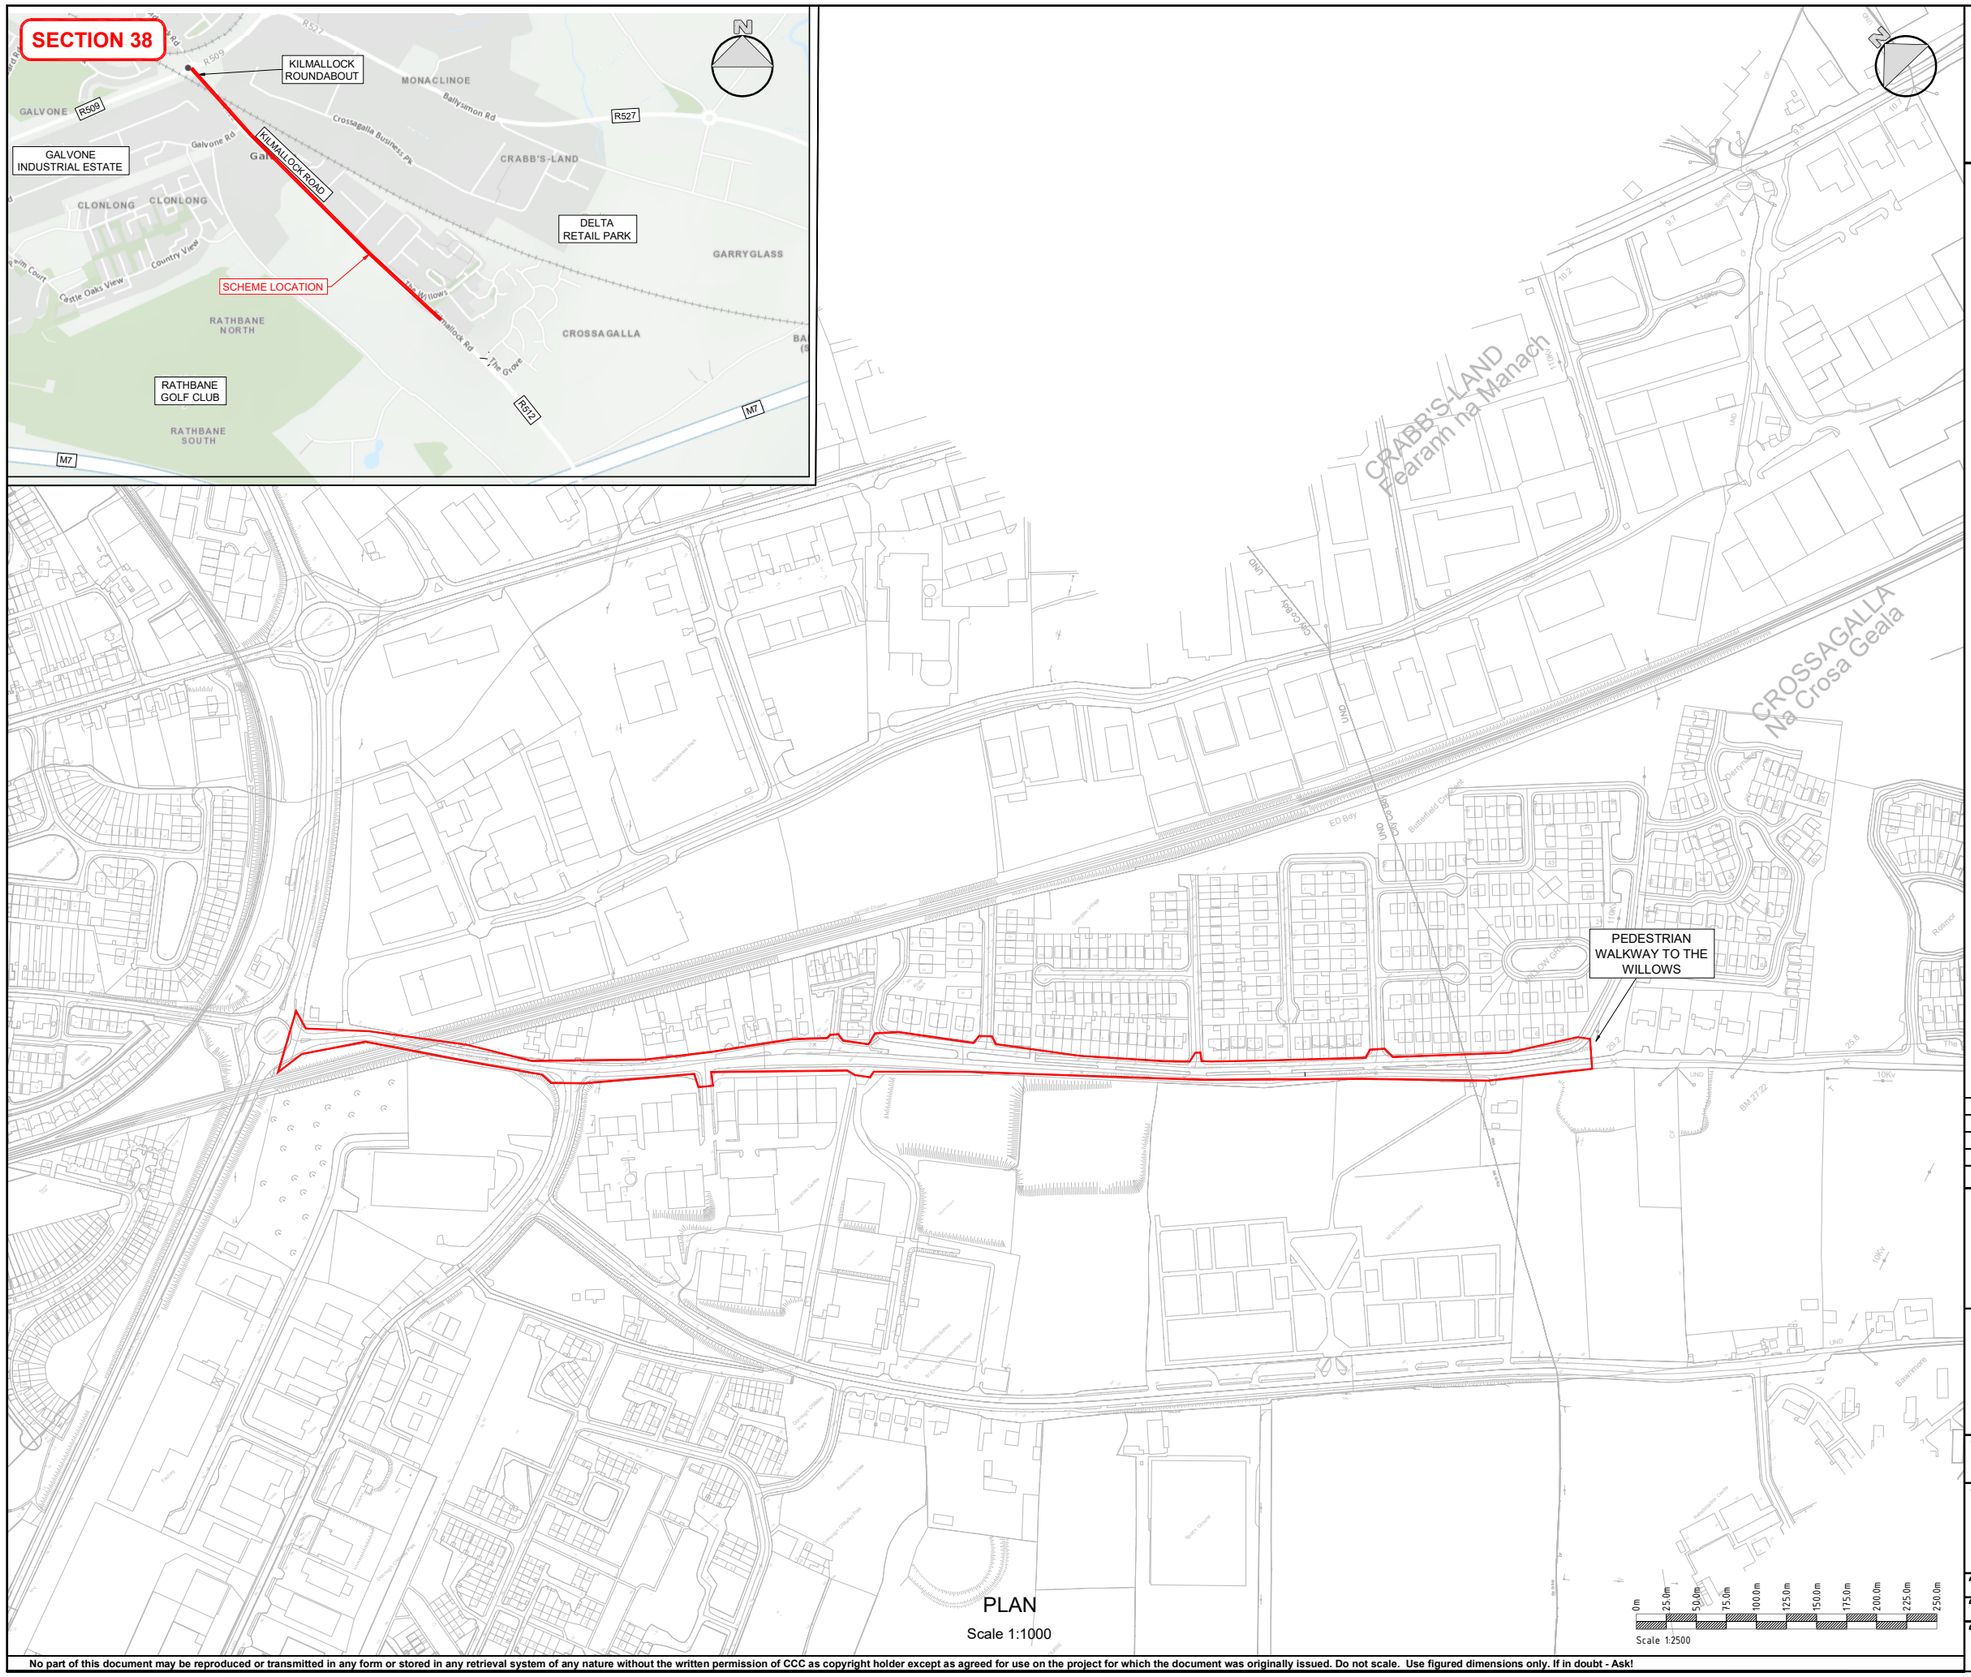

PLAN
Scale 1:1000

Scale 1:2500

NOTES

1. This drawing is the property of Limerick City & County Council. This drawing should not be relied on or used in circumstances other than those for which it was originally prepared and for which Limerick City & County Council was commissioned.
2. No part of this document may be reproduced or transmitted in any form or stored in any retrieval system of any nature without the written permission of CCC as copyright holder expect as agreed for use on the project for which the document was originally issued. Do not scale. Use figured dimensions only. If in doubt - Ask!
3. Co-ordinate system used is Irish Transverse Mercator.

LEGEND

REV	DATE	DESCRIPTION	BY	CHK	APD
P01	05/04/2023	SECTION 38	ZM	AP	TM

CONSULTANT
CLANDILLON
CIVIL CONSULTING

CLIENT
Comhairle Cathrach & Contae Luimnigh
Limerick City & County Council

PROJECT
KILMALLOCK ROAD ACTIVE TRAVEL

DRAWING TITLE
SITE LOCATION

PURPOSE OF ISSUE	STATUS/SUITABILITY	
SECTION 38	S3 - SUITABLE FOR REVIEW AND COMMENT	
DATE	SCALE	SHEET SIZE
05/04/2023	1:500	A1
DRAWING NUMBER		REVISION
KRAT-CCC-GA-ZZ-DR-C-0001		P01

No part of this document may be reproduced or transmitted in any form or stored in any retrieval system of any nature without the written permission of CCC as copyright holder except as agreed for use on the project for which the document was originally issued. Do not scale. Use figured dimensions only. If in doubt - Ask!