SITE LAYOUT PLAN

OS MAP NO. = 5416-B & 5417-A
SITE AREA = 0.014 Ha.
SITE OUTLINED IN RED

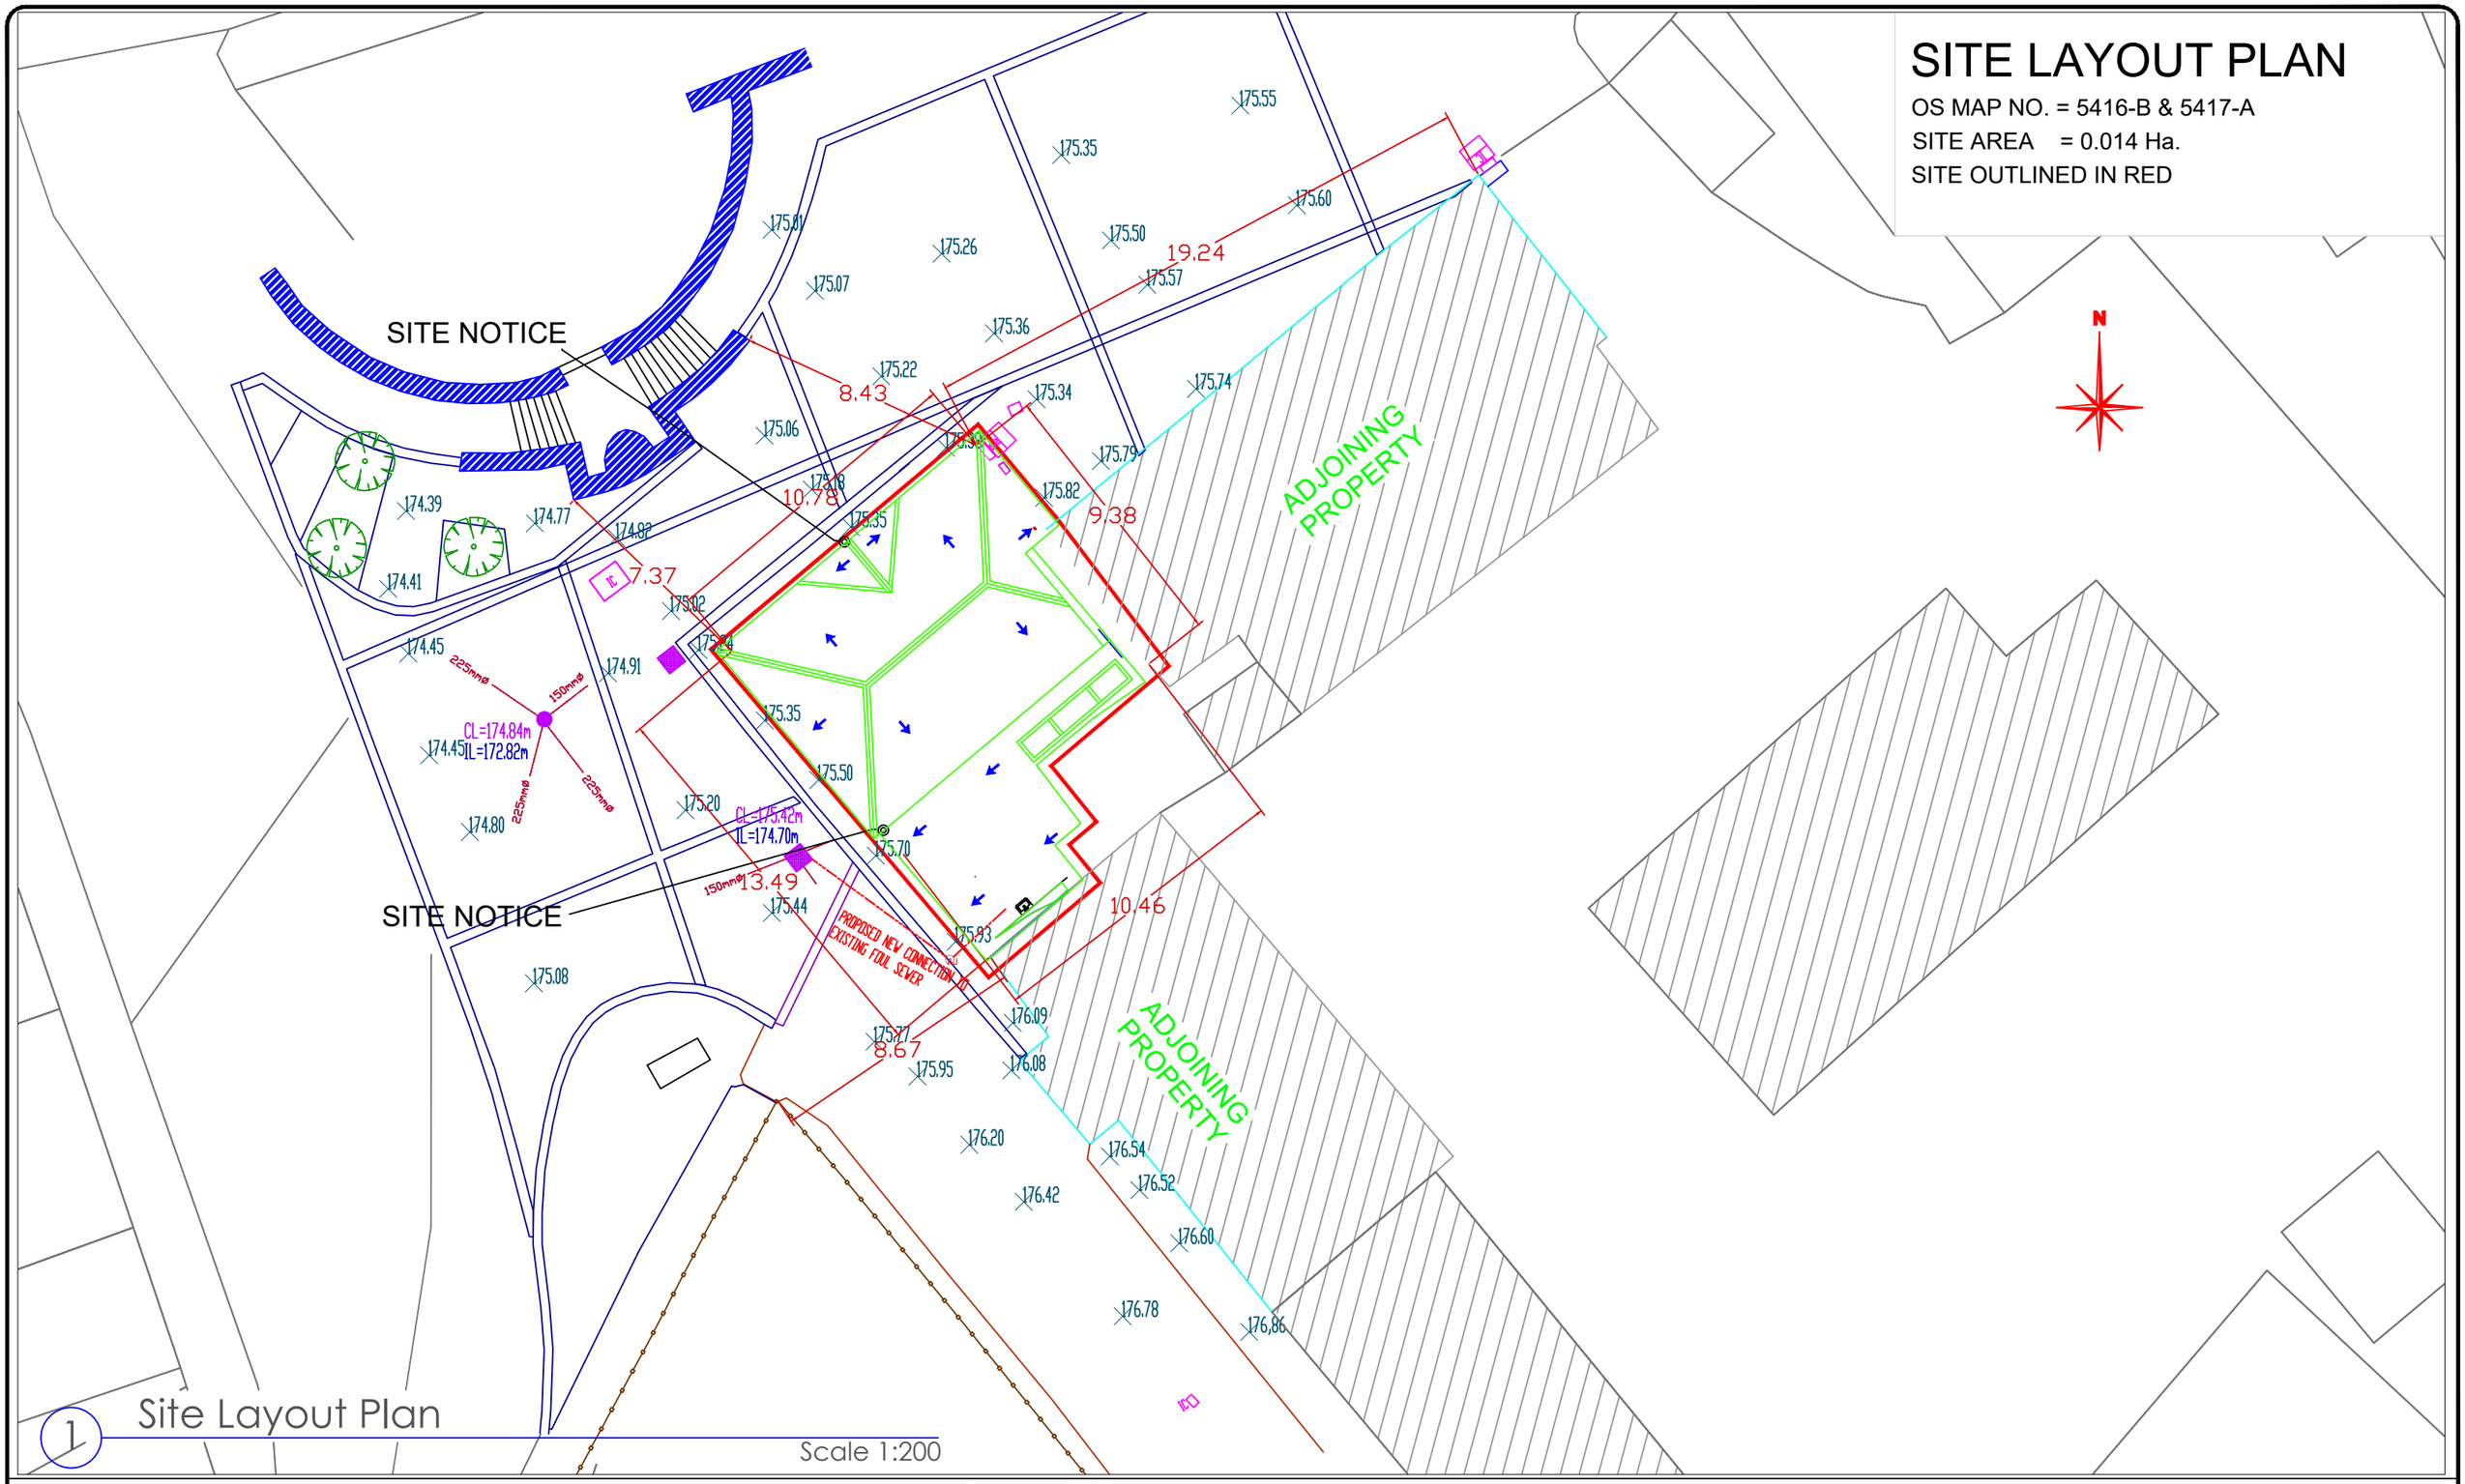

1 Site Layout Plan

Scale 1:200

LIMERICK CITY & COUNTY COUNCIL
Comhairle Cathrach agus Chontae Luimnigh
Comhairle Cathrach & Contae Luimnigh
Limerick City & County Council

COUNTY HALL
Dooradoyle
CO.Limerick

CITY HALL
MERCHANTS QUAY
Limerick

NOTE:–

1) THIS DRAWING IS THE PROPERTY OF LIMERICK CITY & COUNTY COUNCIL. IT IS A CONFIDENTIAL DOCUMENT AND MUST NOT BE COPIED, USED, OR ITS CONTENT DIVULGED WITHOUT PRIOR WRITTEN CONSENT.

2) ALL LEVELS ARE REFERRED TO ORDNANCE SURVEY DATUM, MALIN HEAD.

3) DO NOT SCALE, USE FIGURED DIMENSIONS ONLY, IF IN DOUBT, ASK.

4) ORDNANCE SURVEY IRELAND LICENCE No. 2010/09/CCMA/ LIMERICK COUNTY COUNCIL COPYRIGHT GOVERNMENT OF IRELAND.

Rev.	Description	By	Chk.	App.	Date
0	ISSUED FOR INFORMATION				

Project: Kilfinane Market House, The Square, Kilfinnane, Co. Limerick

Title: Site Layout of RPS 1324
Kilfinnane Market House, Kilfinnane, Co. Limerick.

Designed: GOD	Stage: DESIGN	NRA Project Ref. No.:	Drawing No.:	Revision:
Drawn: GOD	Scale: 1:200 @A3		23–KMH–102	–
Checked: GM	Date: NOV 2023			