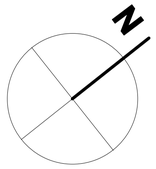

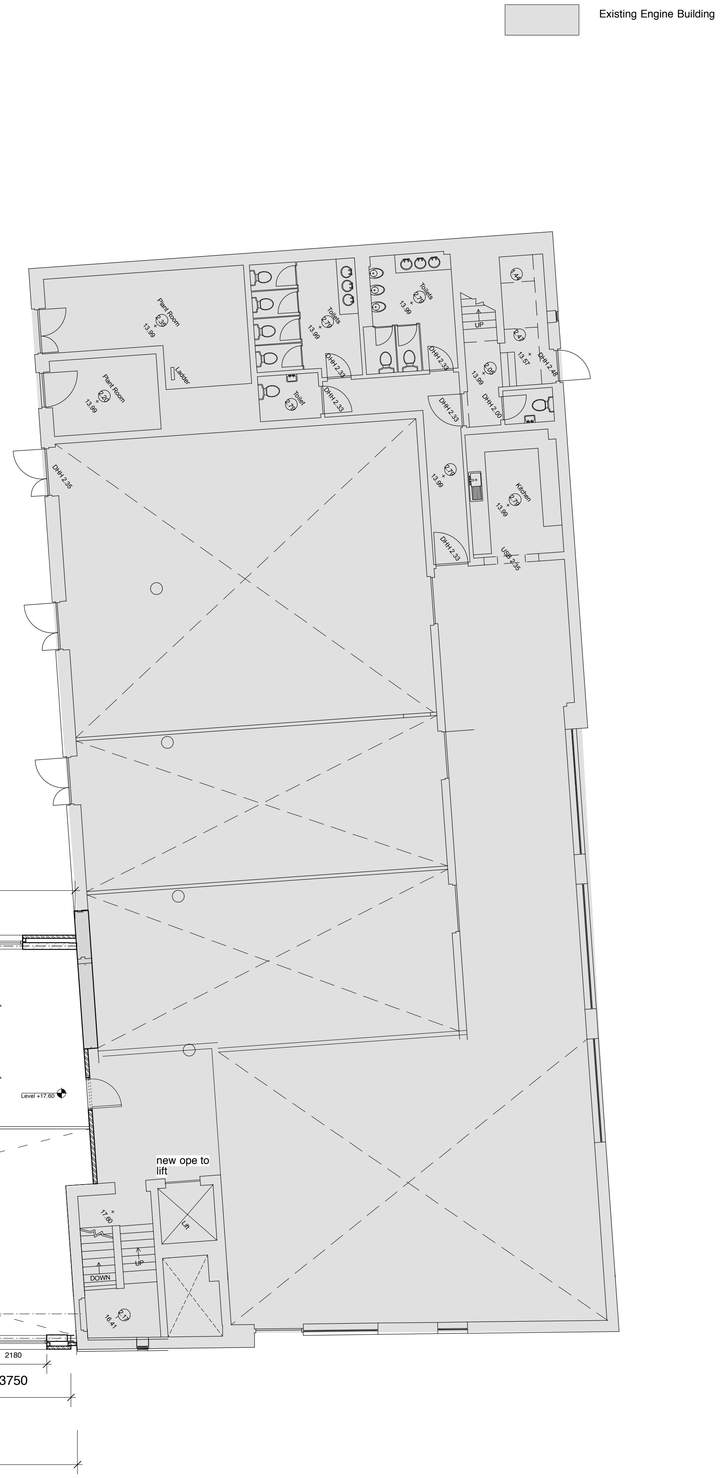

First Floor Plan

Planning Drawing

THIS DRAWING MUST NOT BE COPIED OR REPRODUCED, IN WHOLE OR PART, BY ANY METHOD WHATSOEVER, WITHOUT THE PRIOR WRITTEN APPROVAL

NOTES

ALL SETTING OUT MUST BE CHECKED ON SITE
ALL LEVELS MUST BE CHECKED ON SITE
ALL DIMENSIONS MUST BE CHECKED ON SITE
DO NOT SCALE FROM THIS DRAWING
THIS DRAWING MUST NOT BE USED ON SITE UNLESS ISSUED FOR CONSTRUCTION

DRAKE|HOURIGAN
ARCHITECTURE I CONSERVATION I LANDSCAPE

Conor Hourigan B Arch Sc MUBC
t - 087 917 1599
e - conor@drakehourigan.com

Ailish Drake B Arch Sc MRIAI
t - 087 677 2602
e - ailish@drakehourigan.com

Project
Extension DCC Cecil St

Client
Innovate Limerick

Drawing
First Floor Plan

Drawn	Date	Scale
Conor Hourigan	June 20	1:100 @ A1

Job No.	Drg. No.	Rev.
1917	00-003	